



FOOTING - FOUNDATION PLAN 1/8" = 1'-0"




FOOTING DETAILS 1/2" = 1'-0"

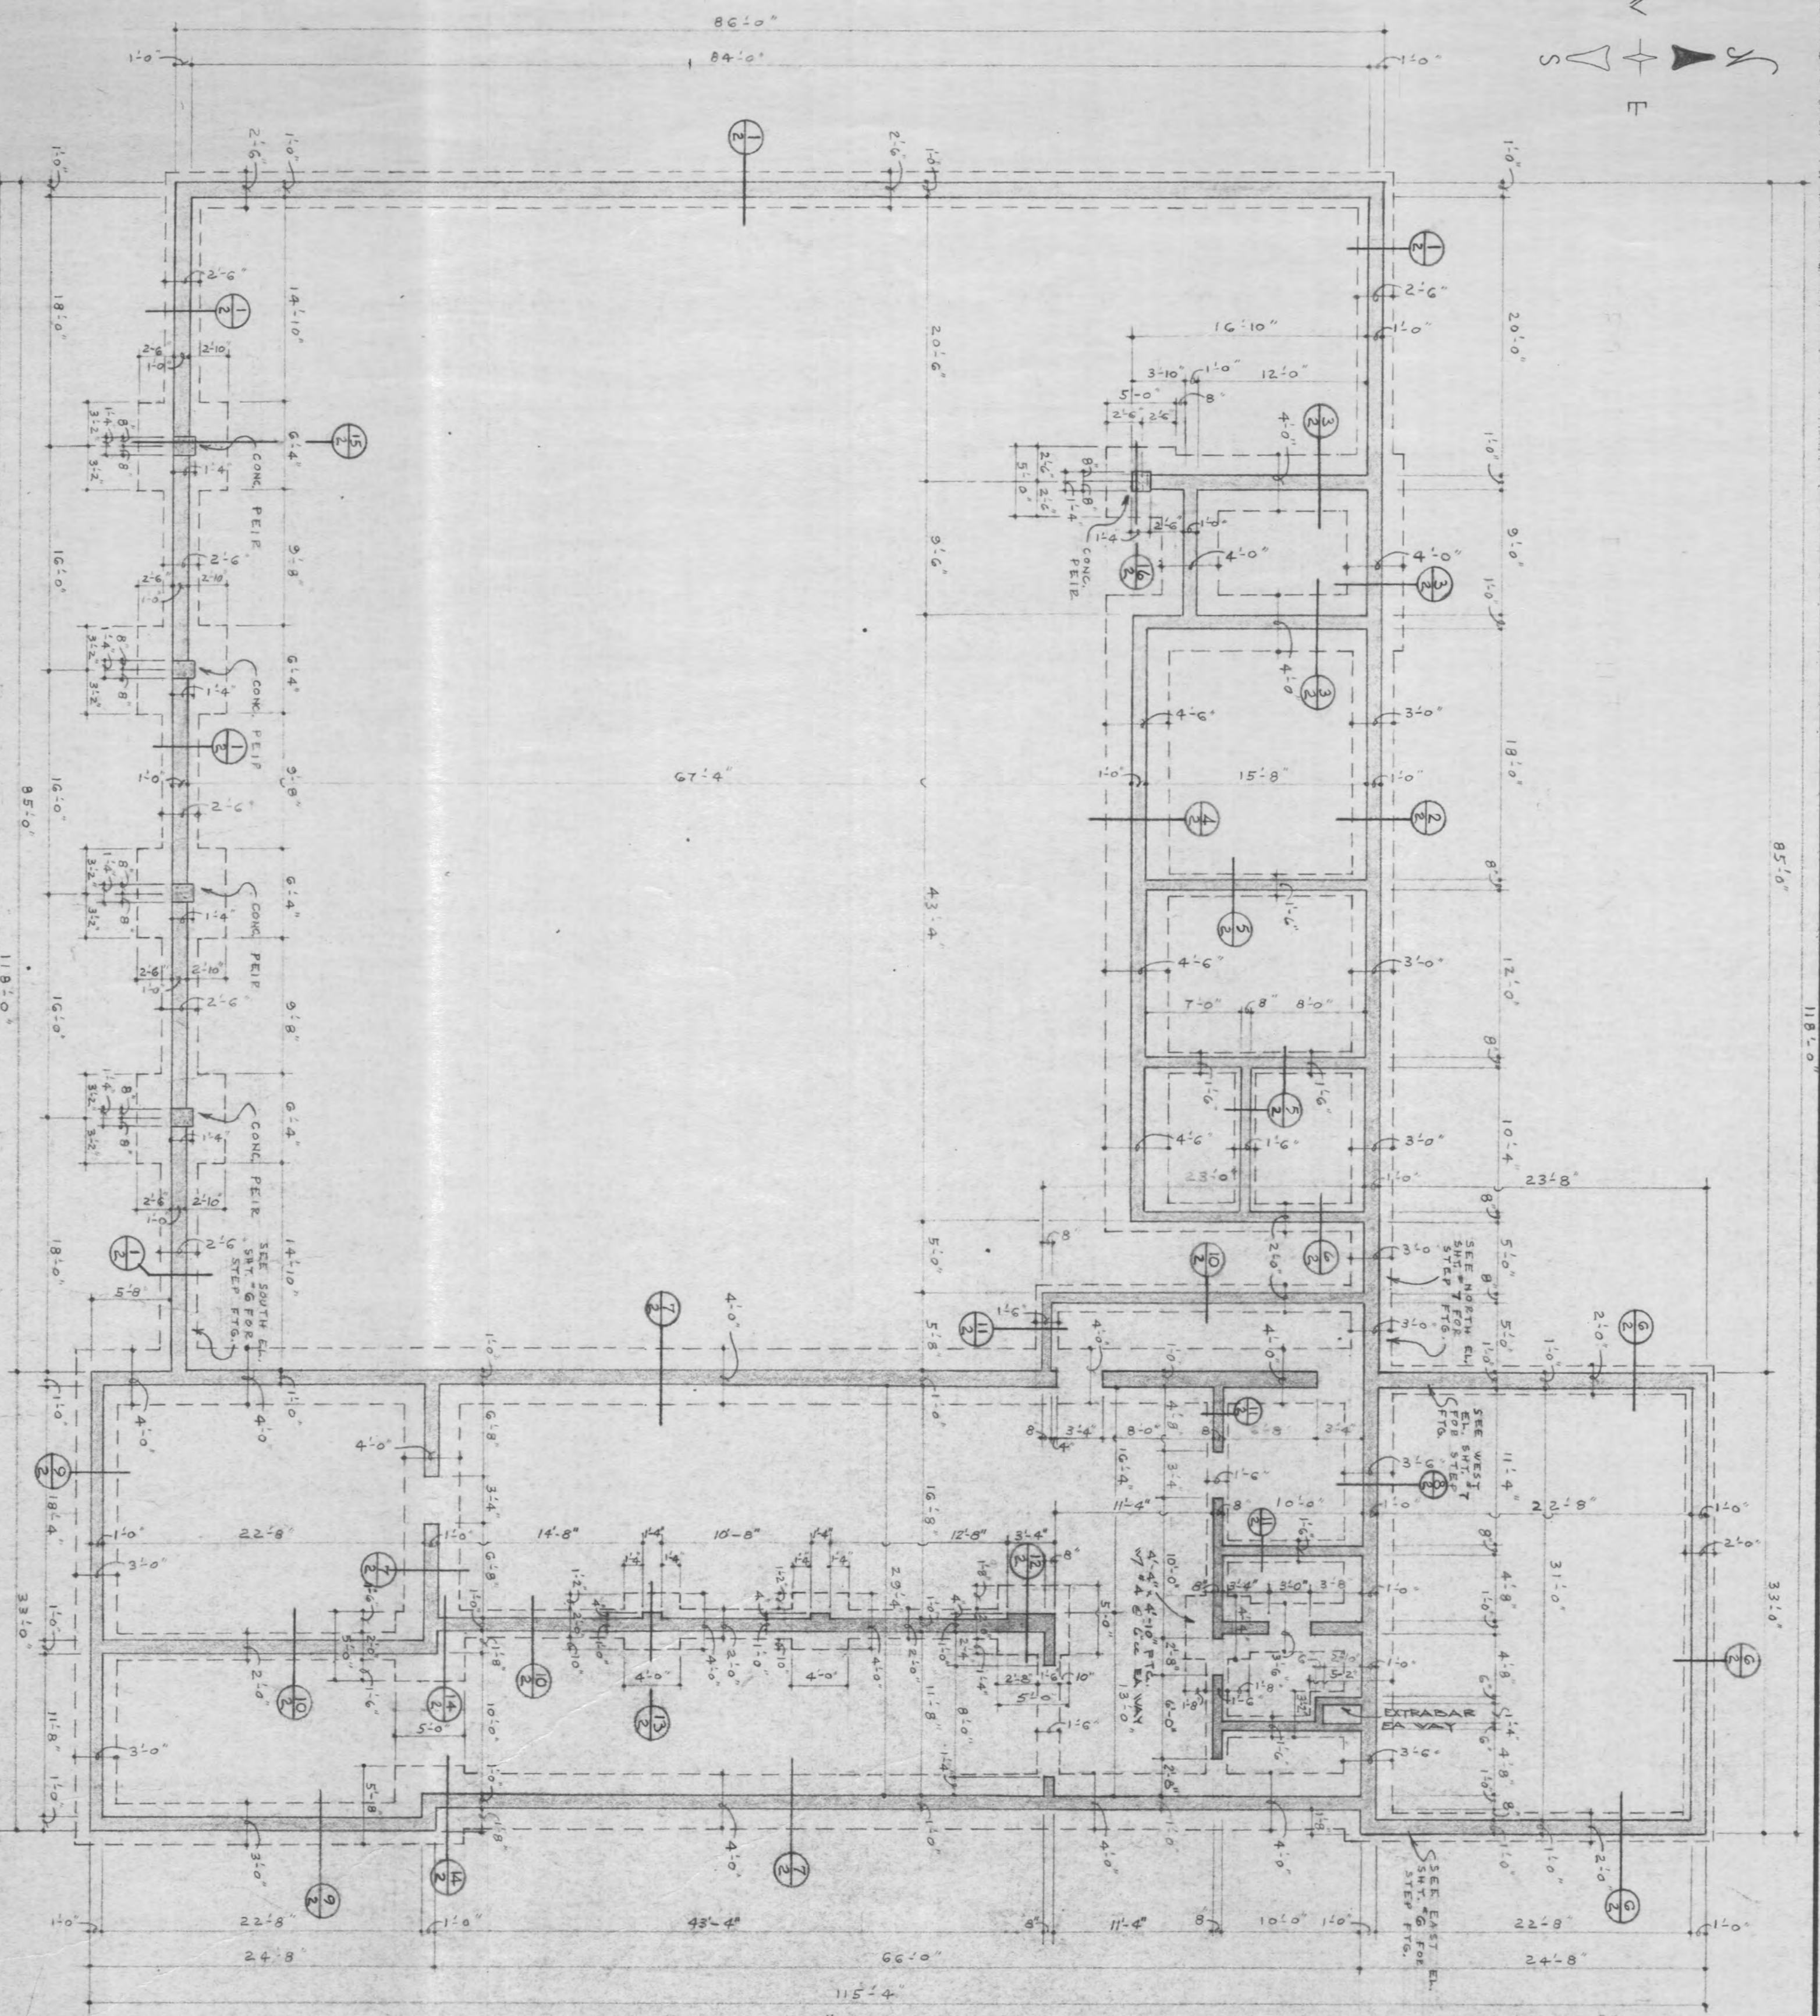


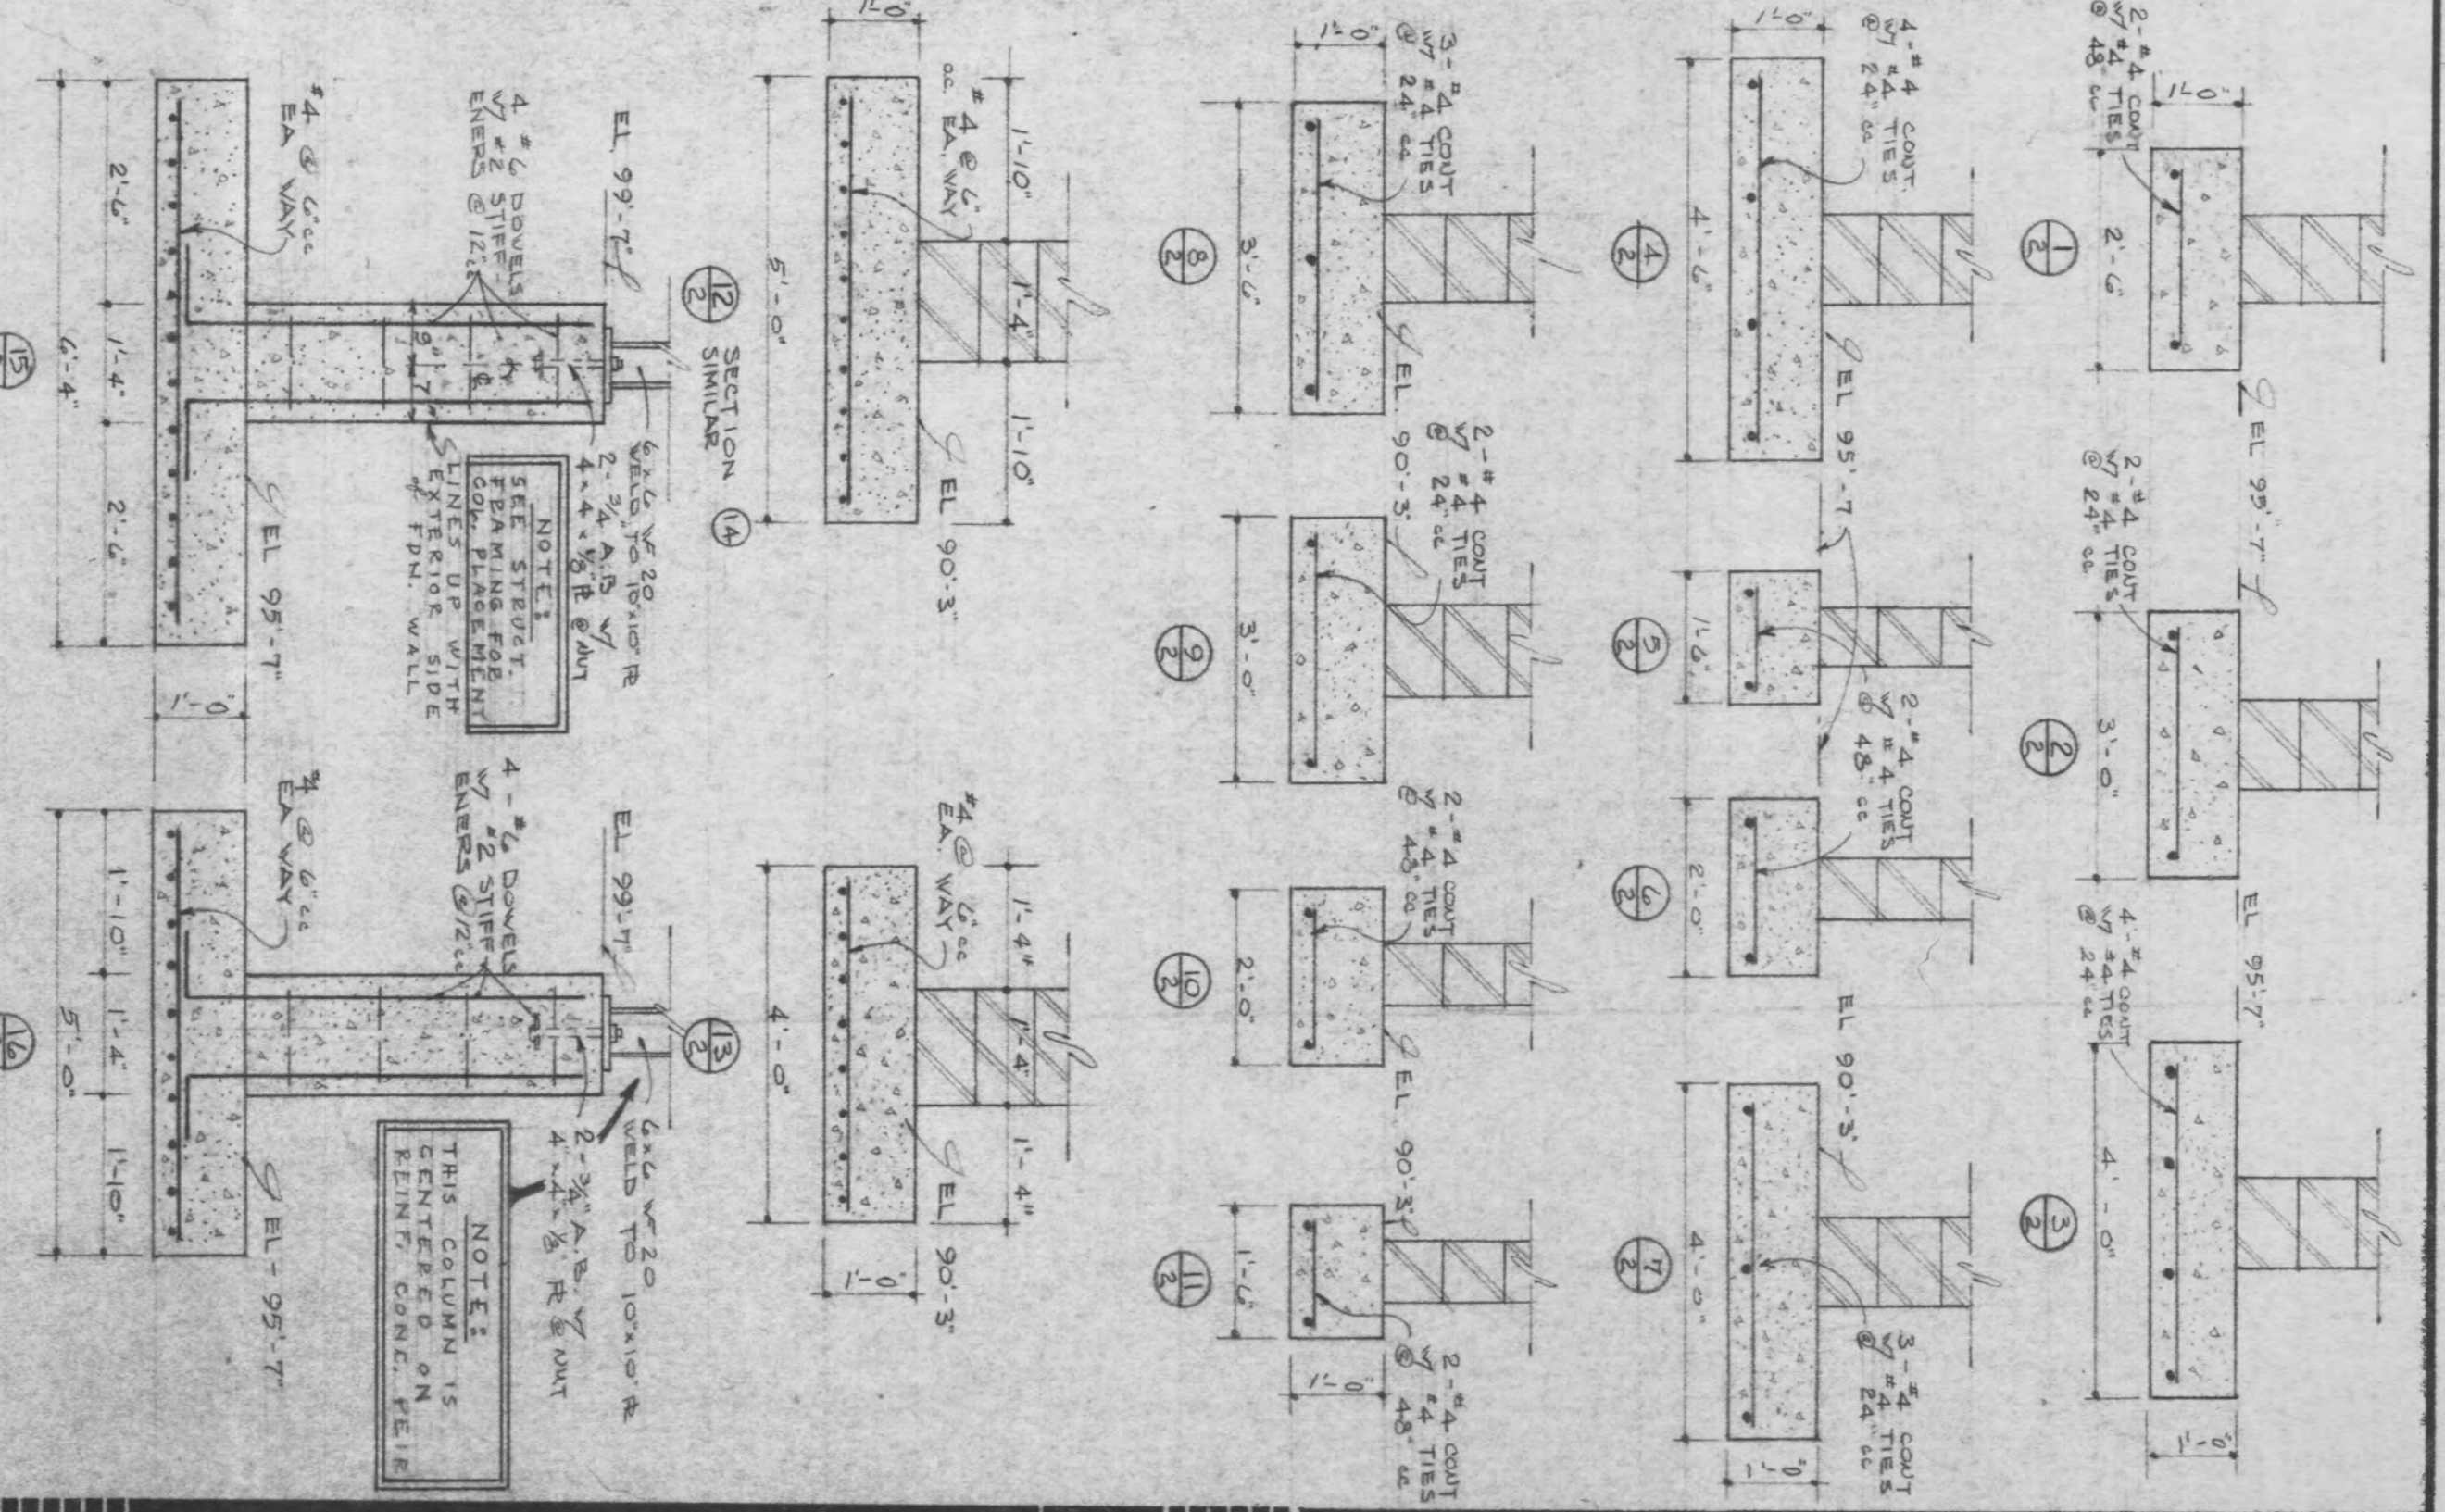


BASEMENT FLOOR PLAN 1/8" = 1'-0"

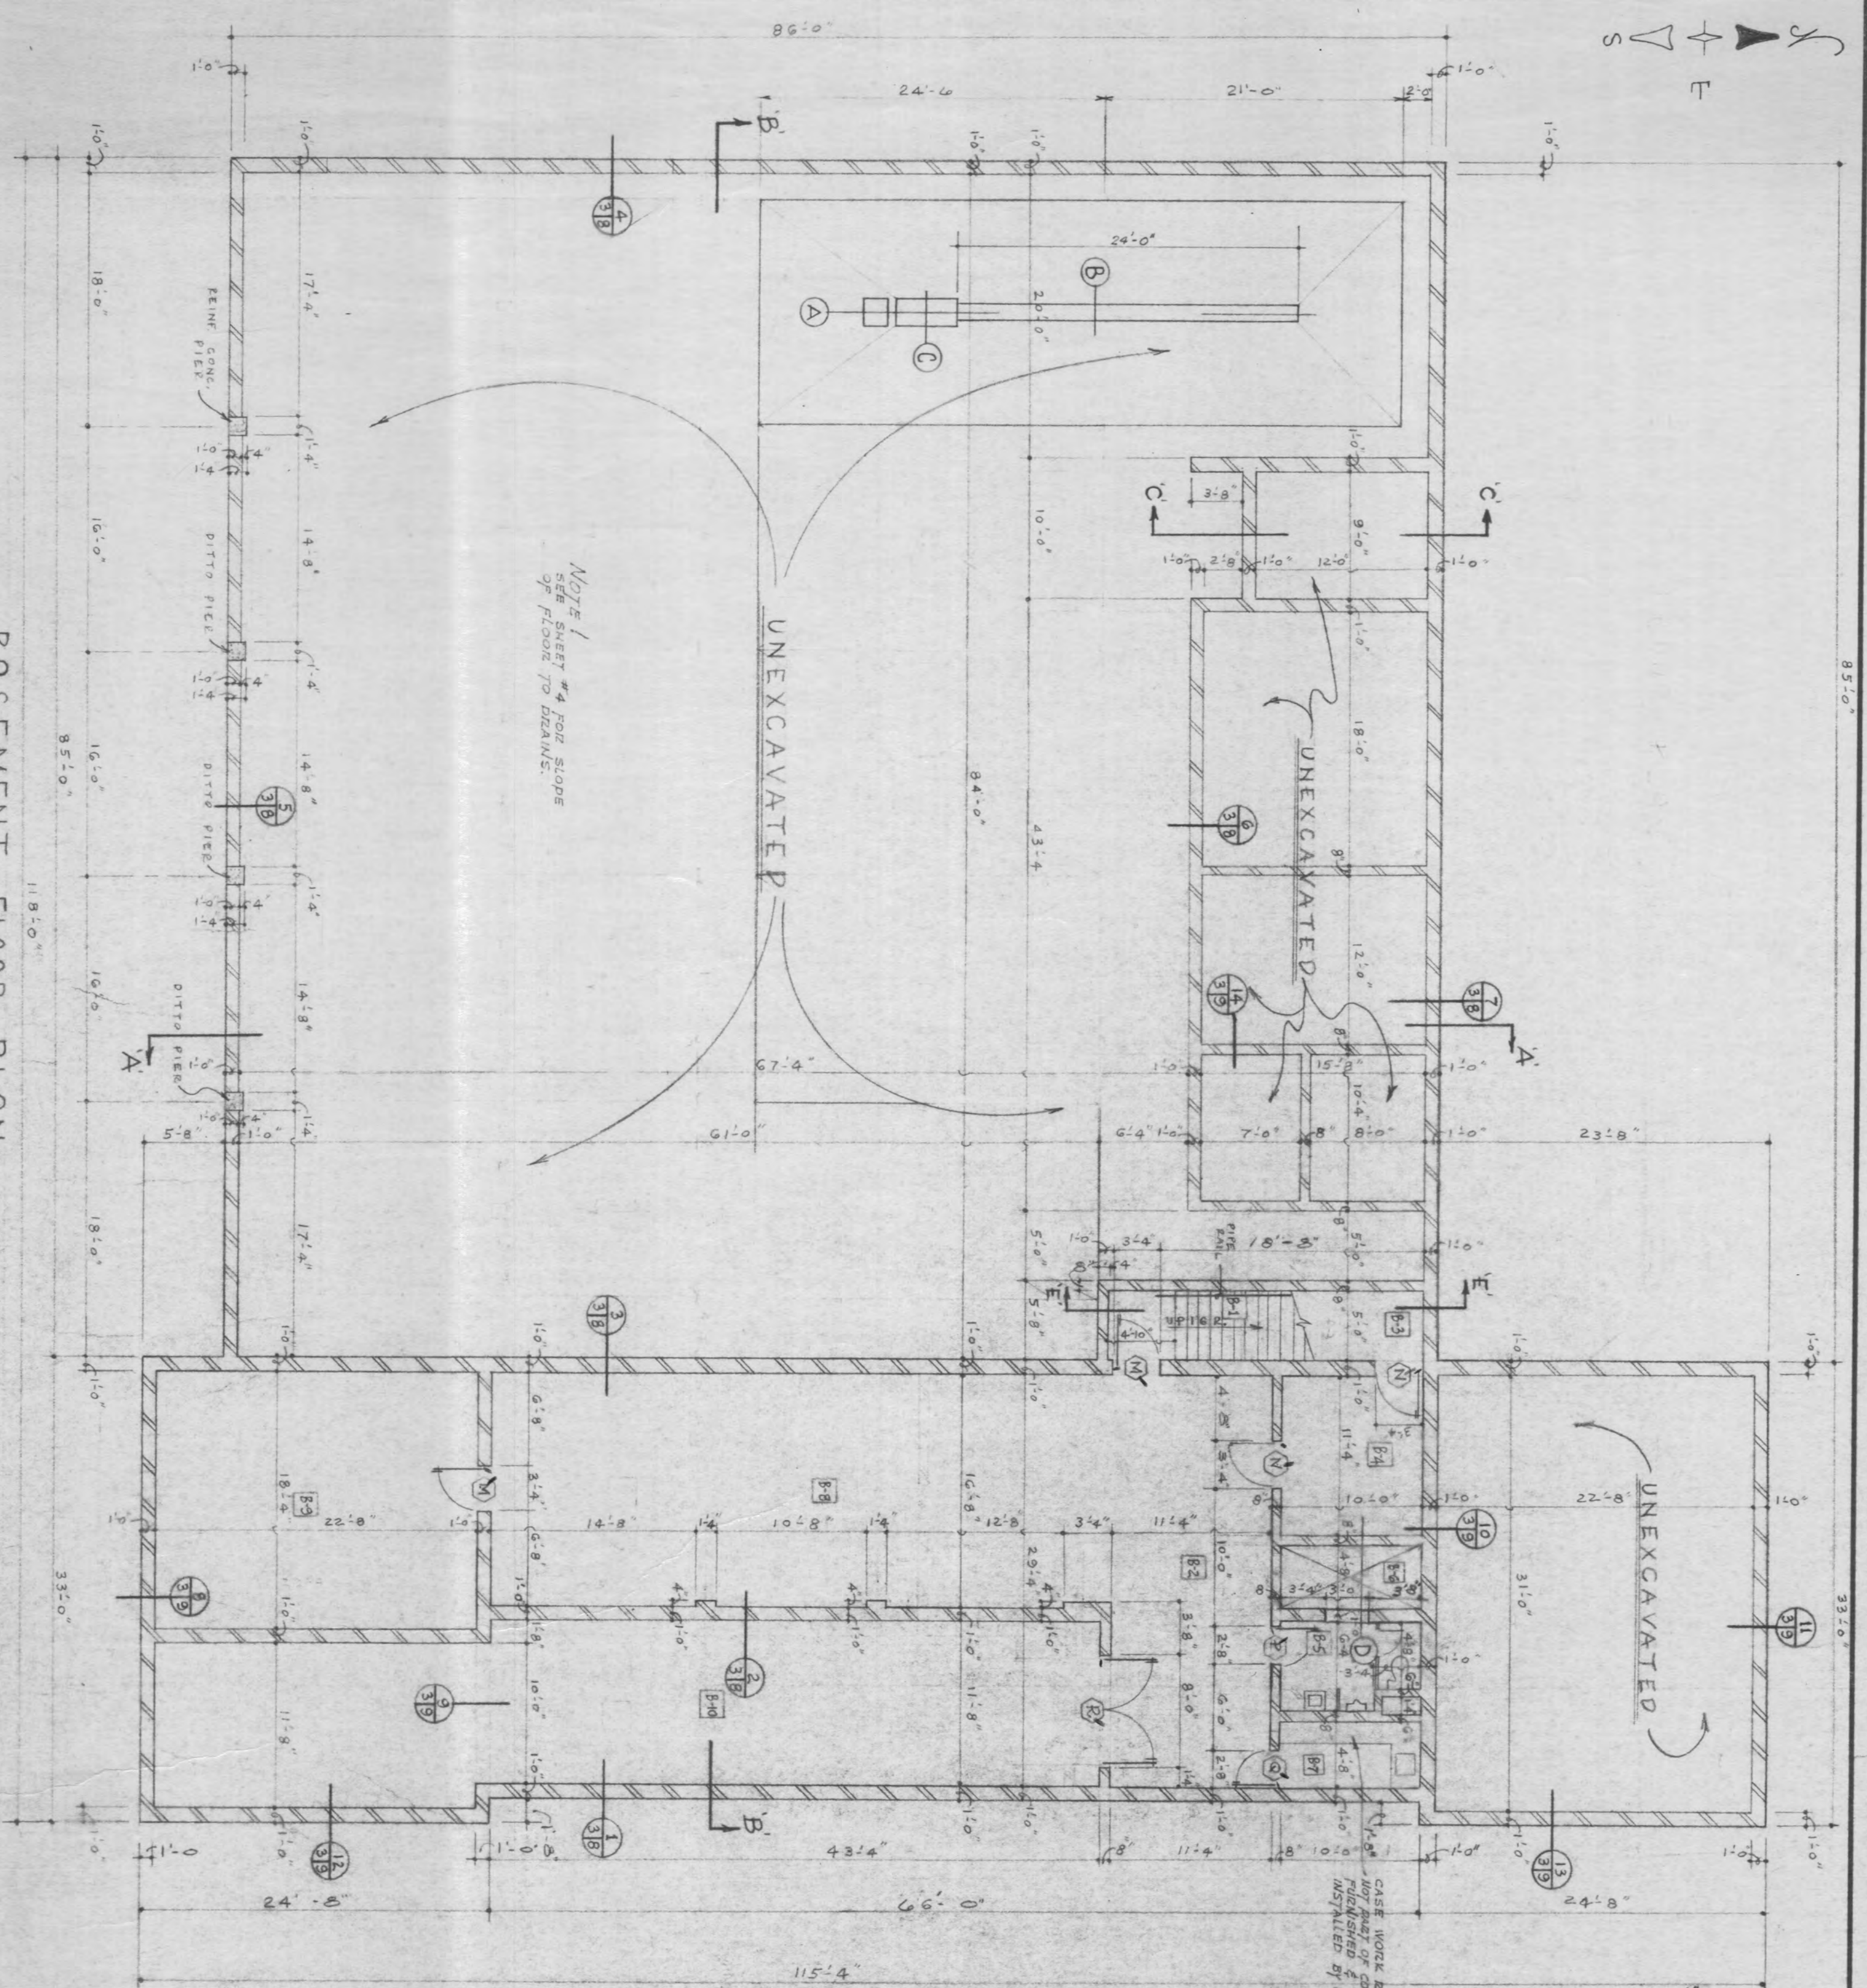


SECTION D 3/4" = 1'-0"

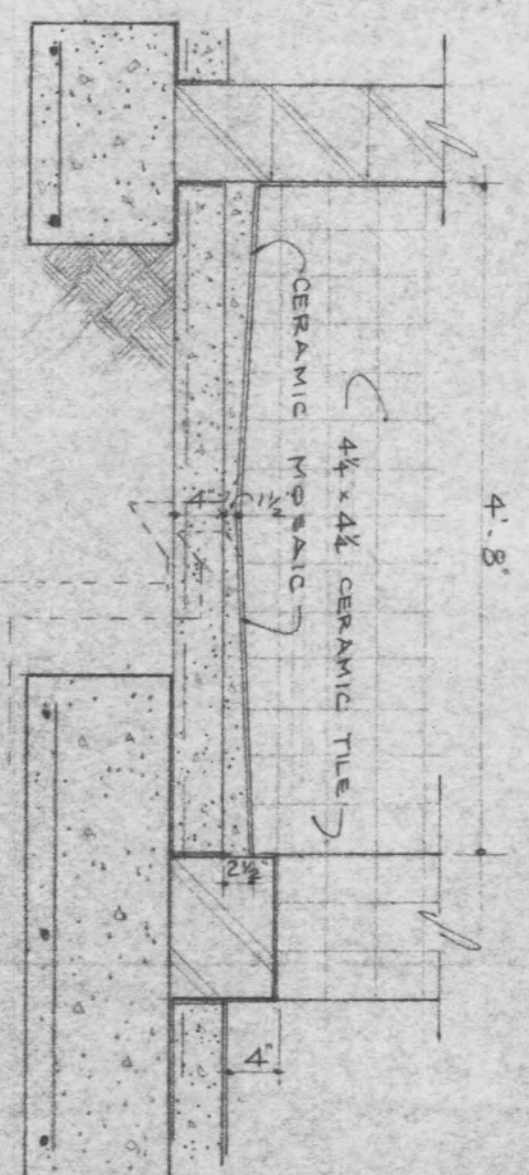


SECTION B 3/4" = 1'-0"

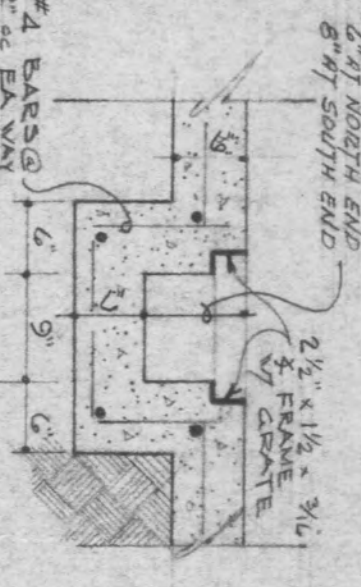

SECTION C 3/4" = 1'-0"

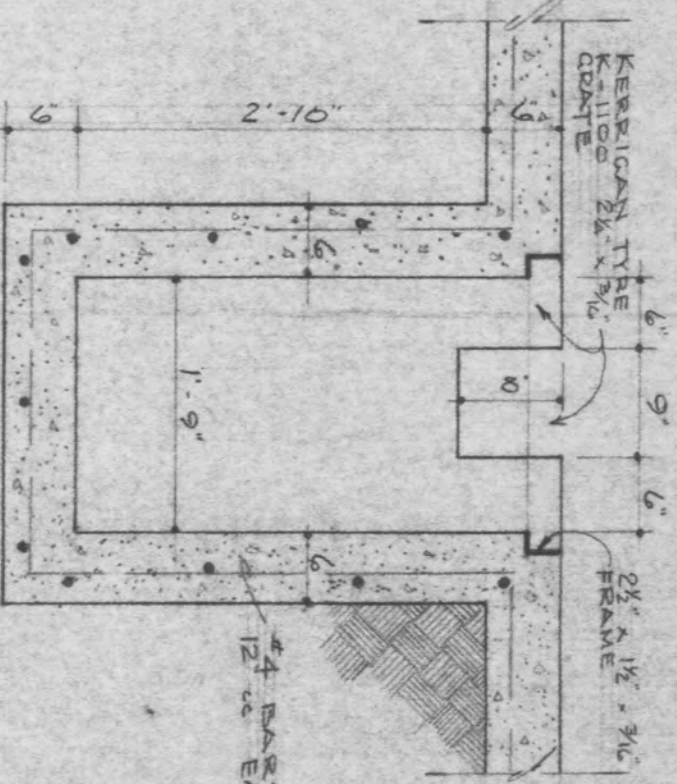

SECTION A 3/4" = 1'-0"







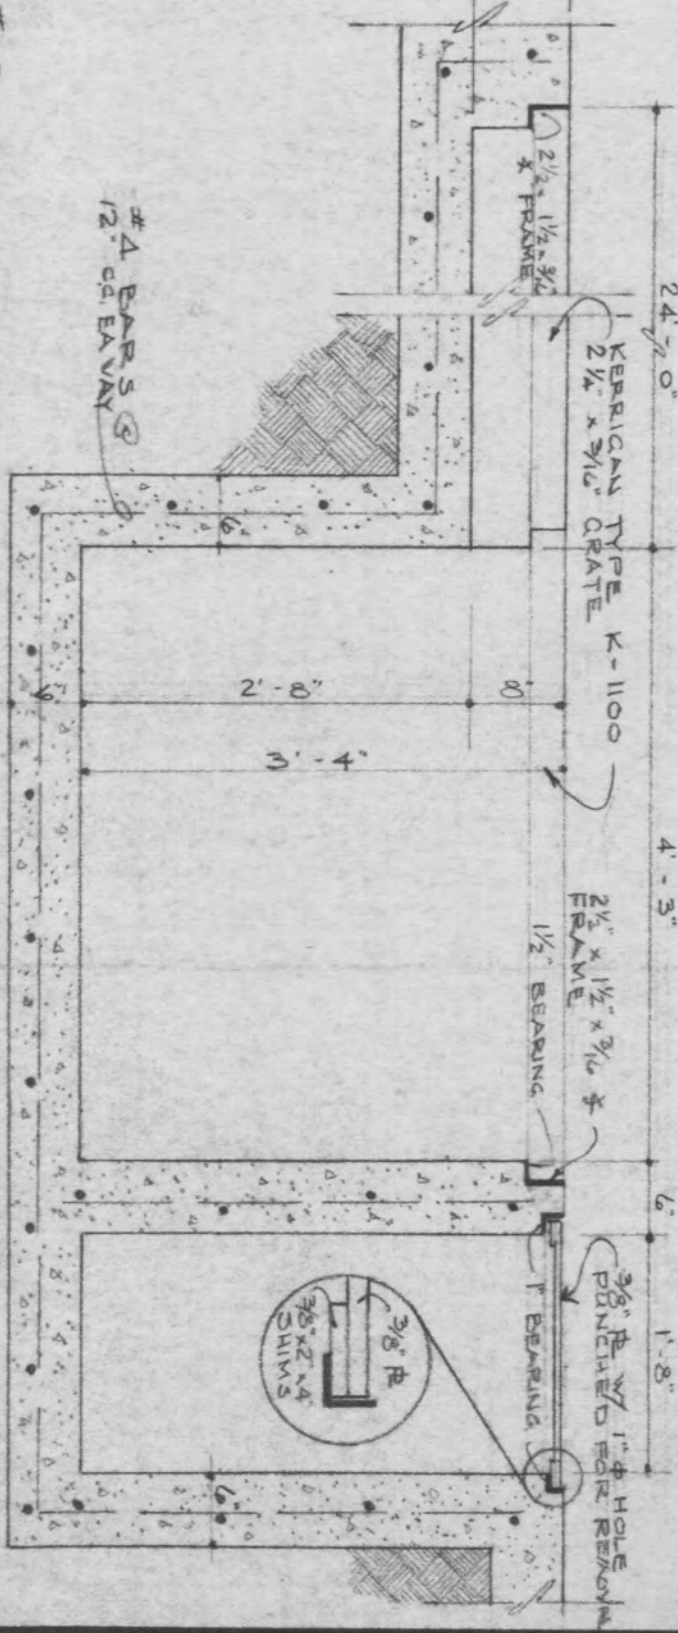




SHEET	3
COM.	6-501
REVISION	
DATE	

Edgar W. Burgett & Associates
ARCHITECTS
1411 WEST 7th ST. HASTINGS, NEBRASKA



FIRE STATION - POLICE DEPT.
CITY OF YORK
YORK NEBRASKA

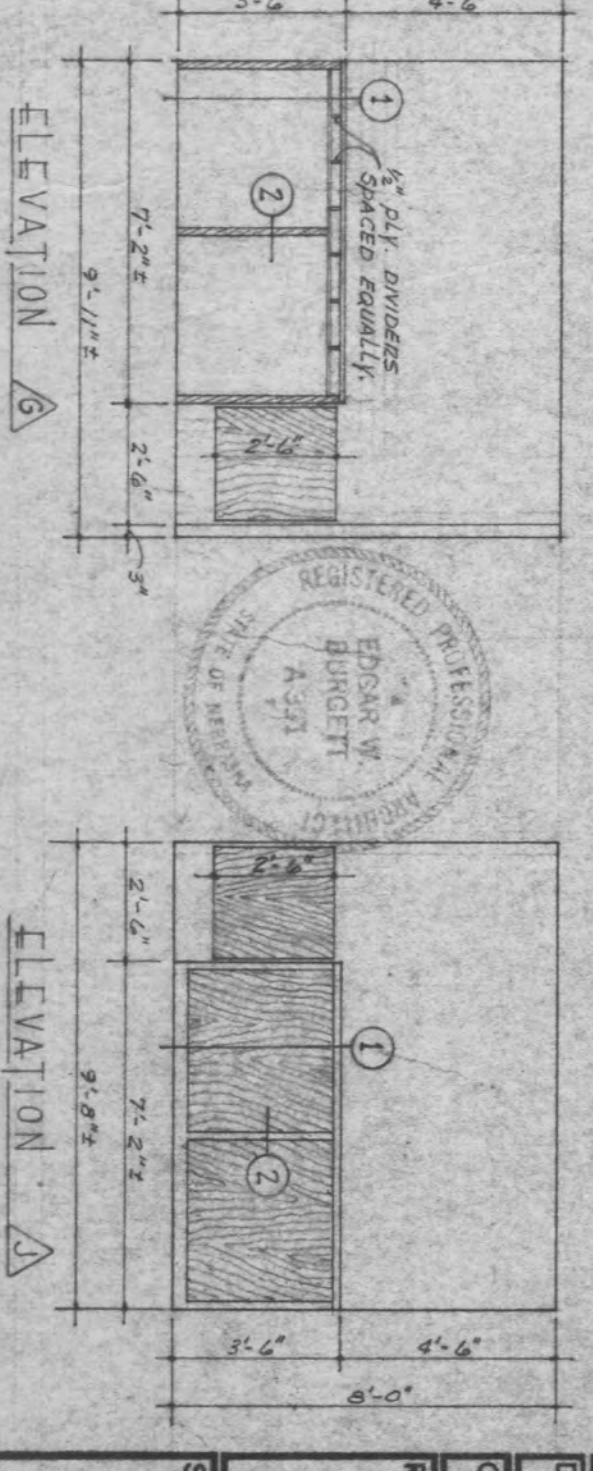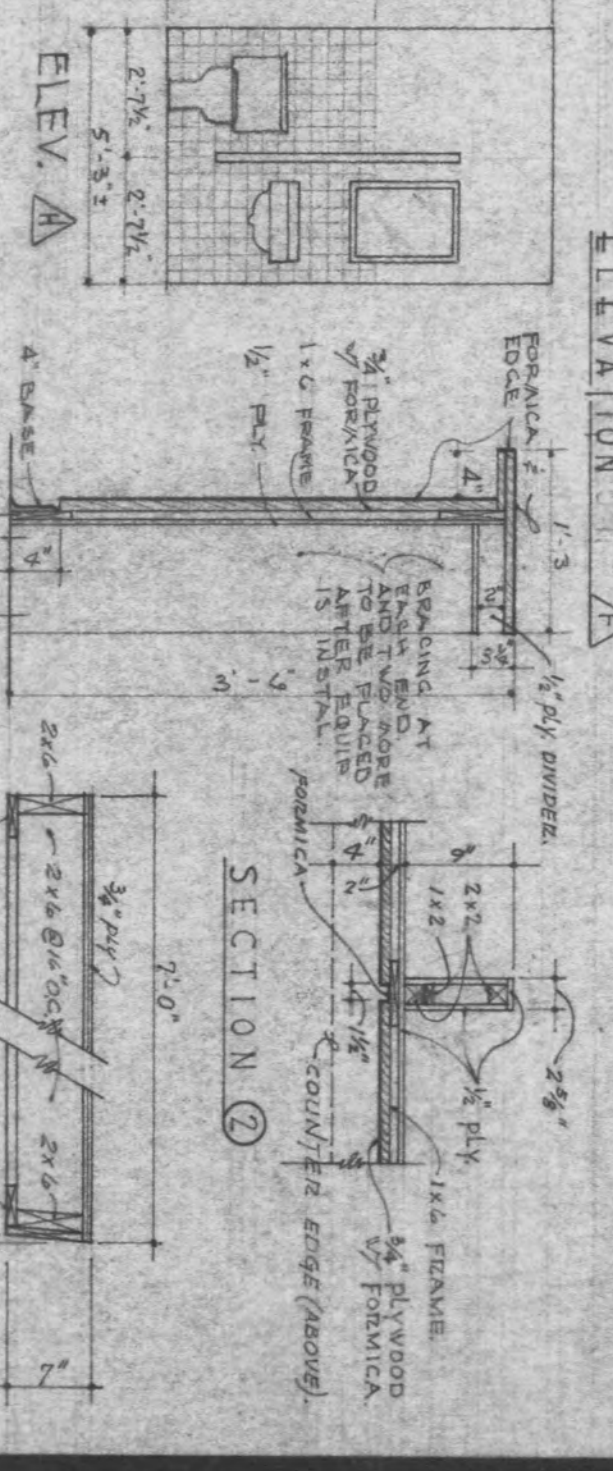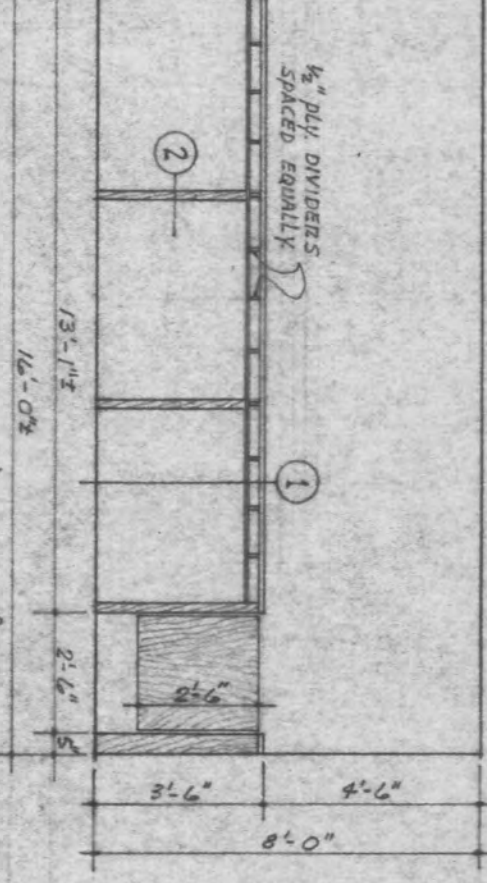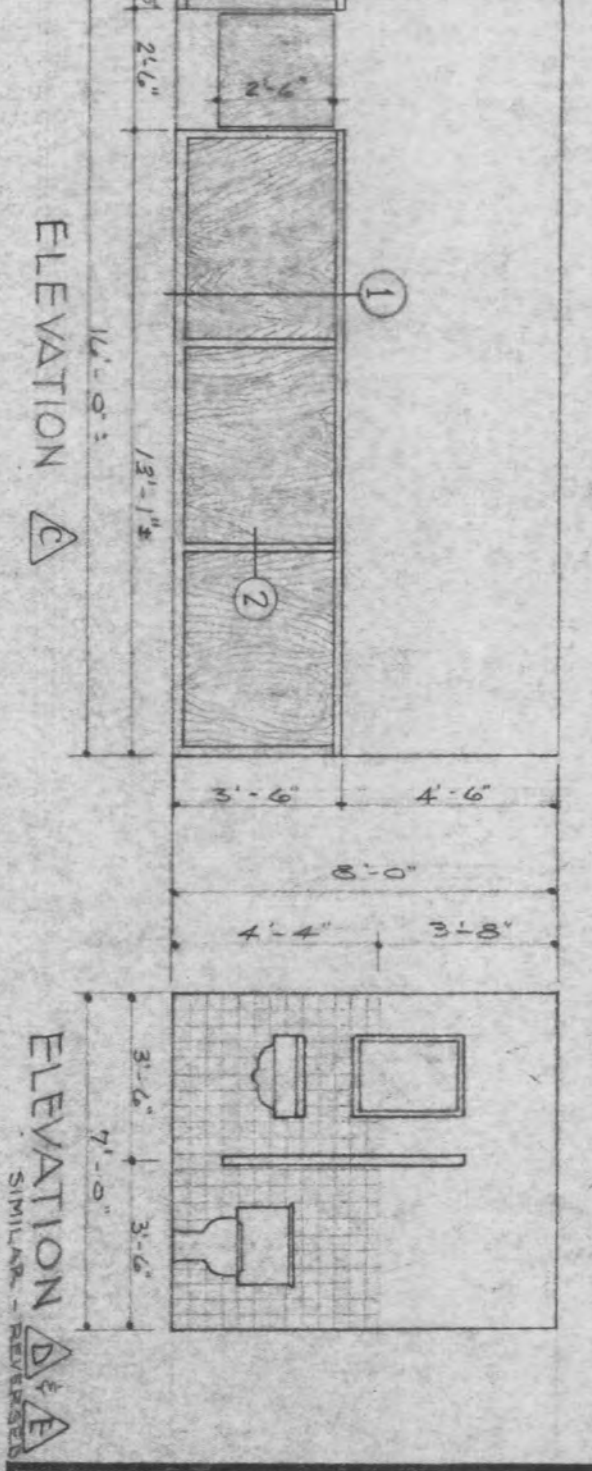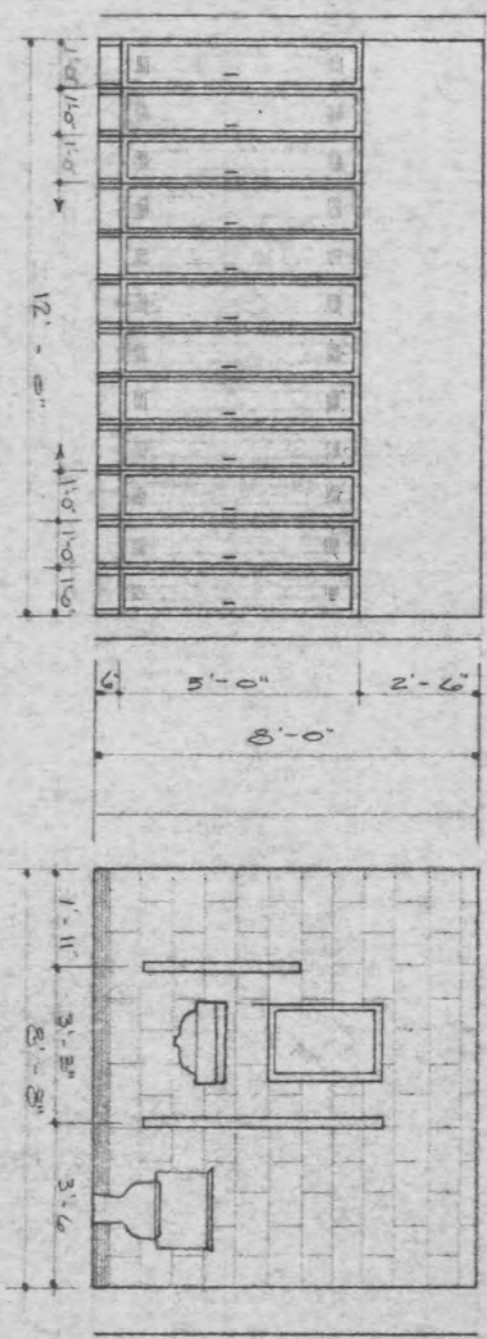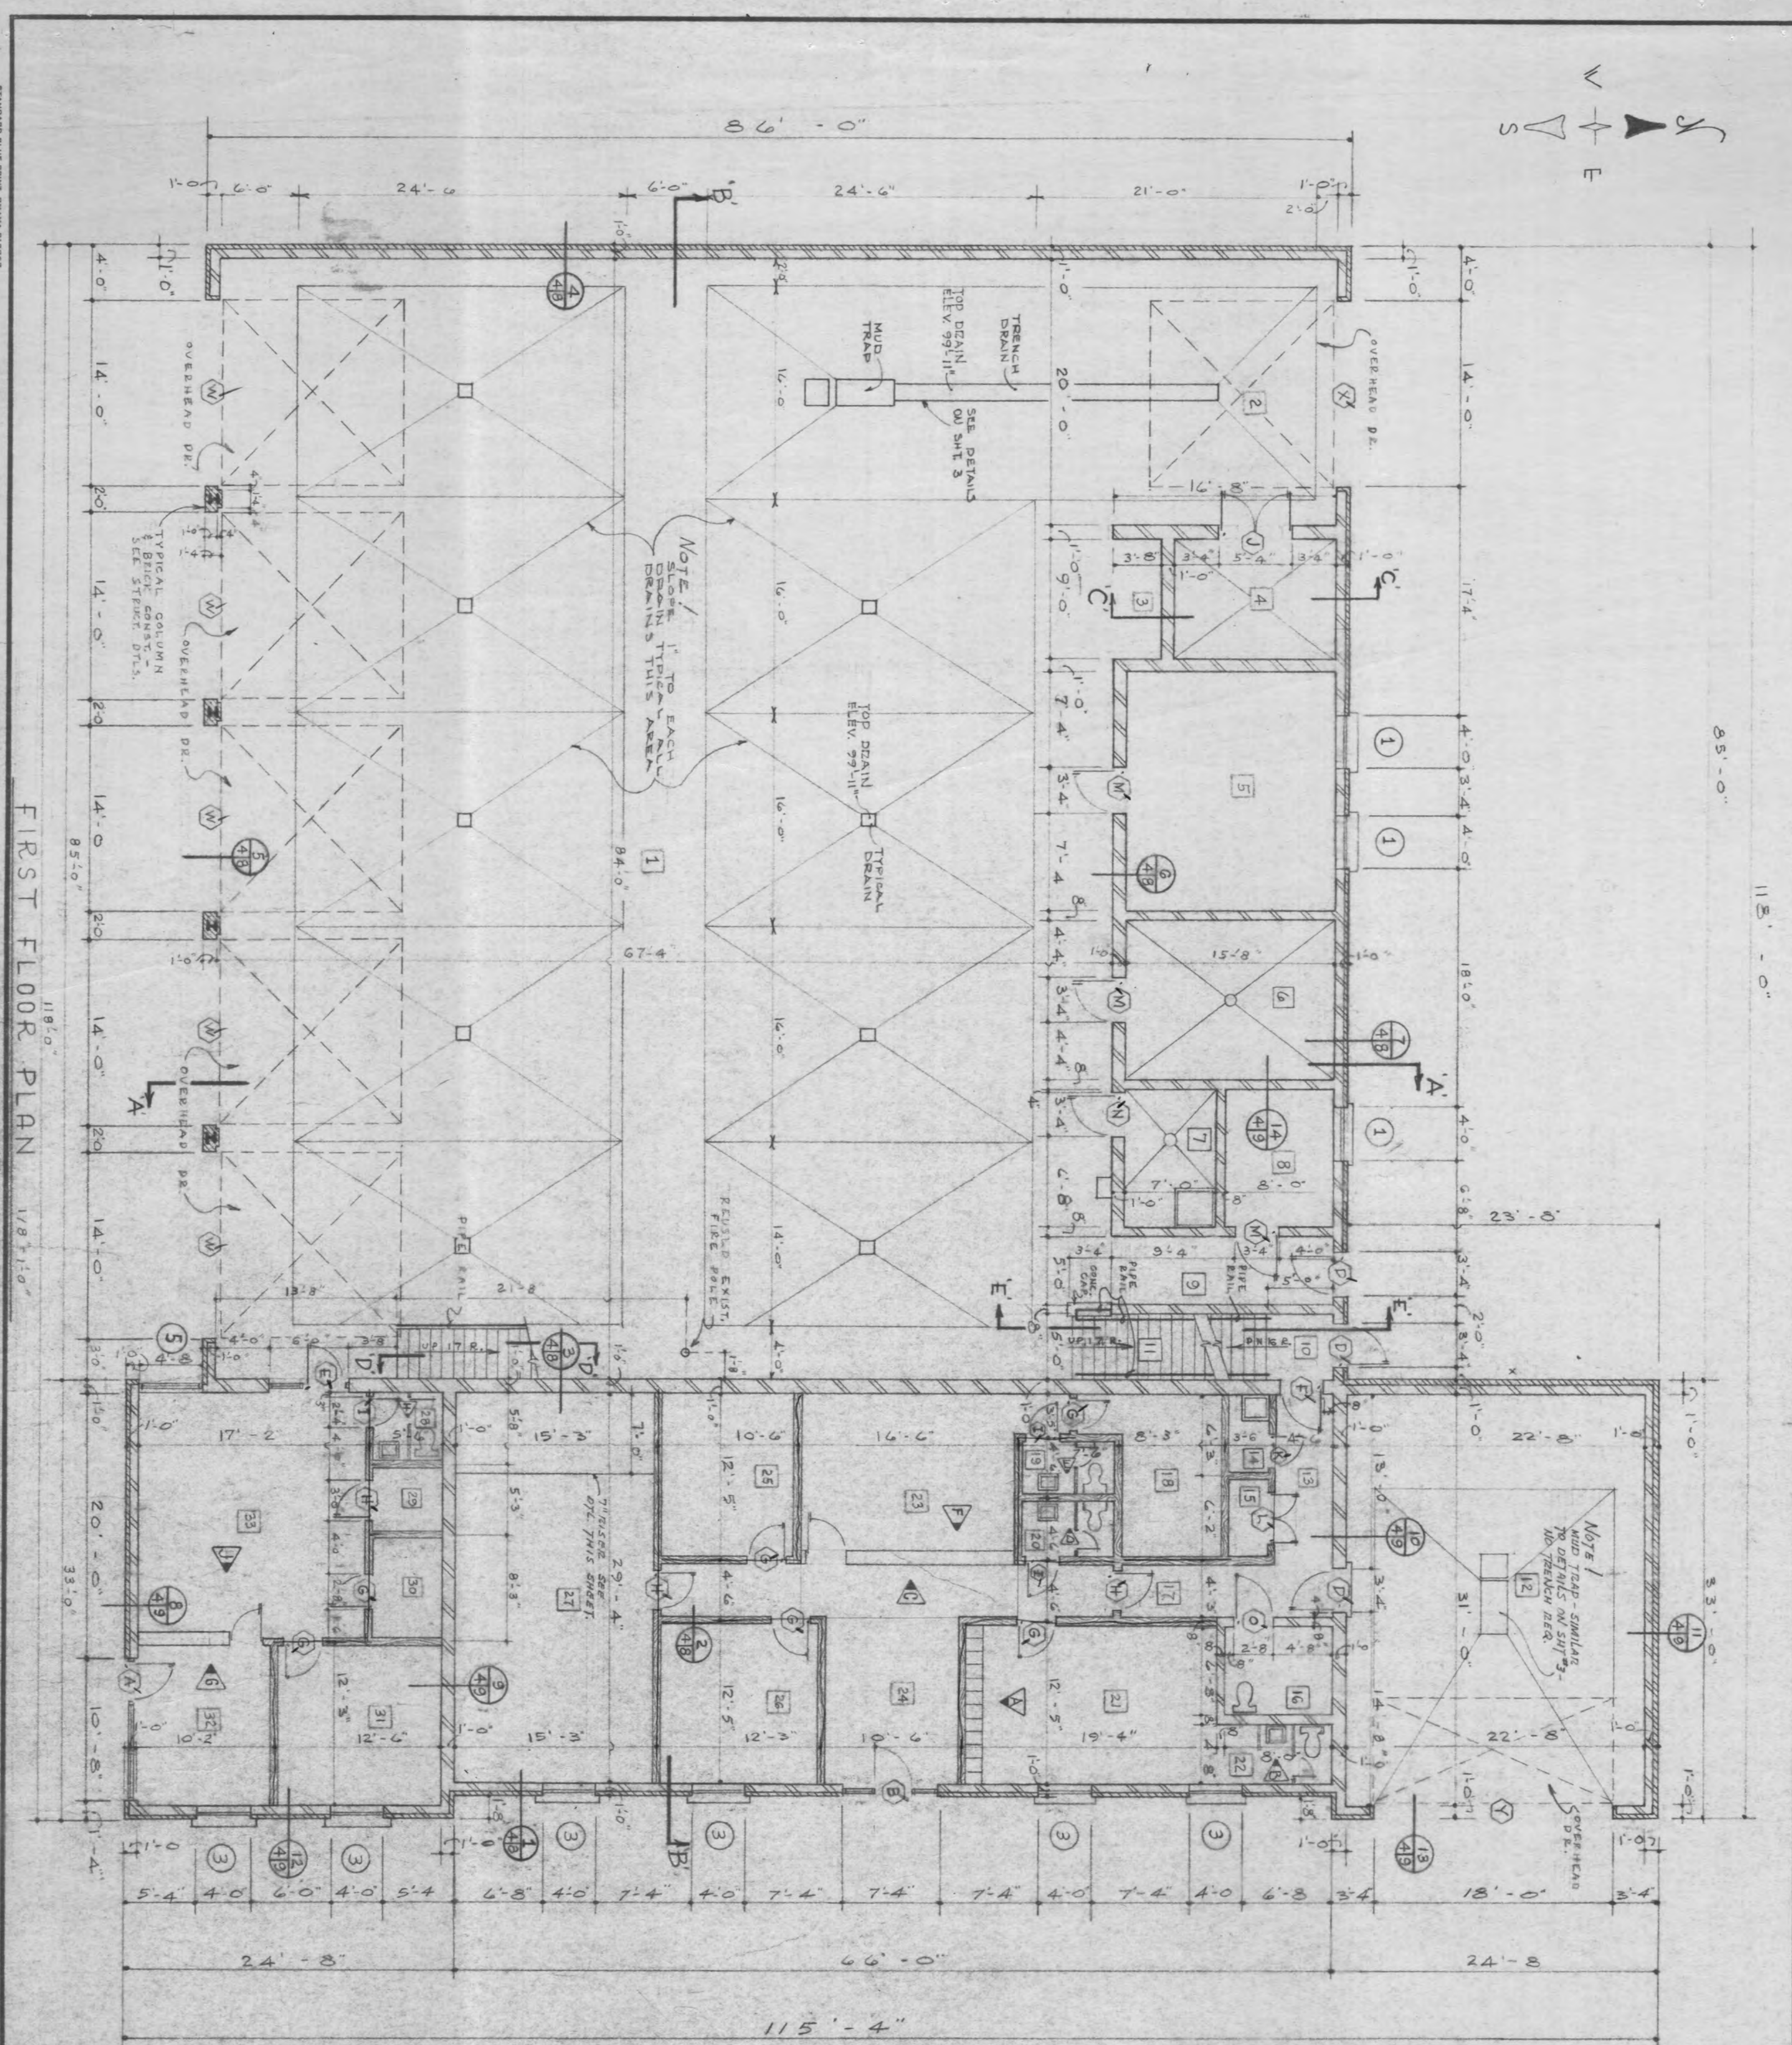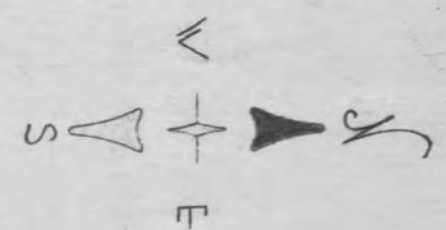


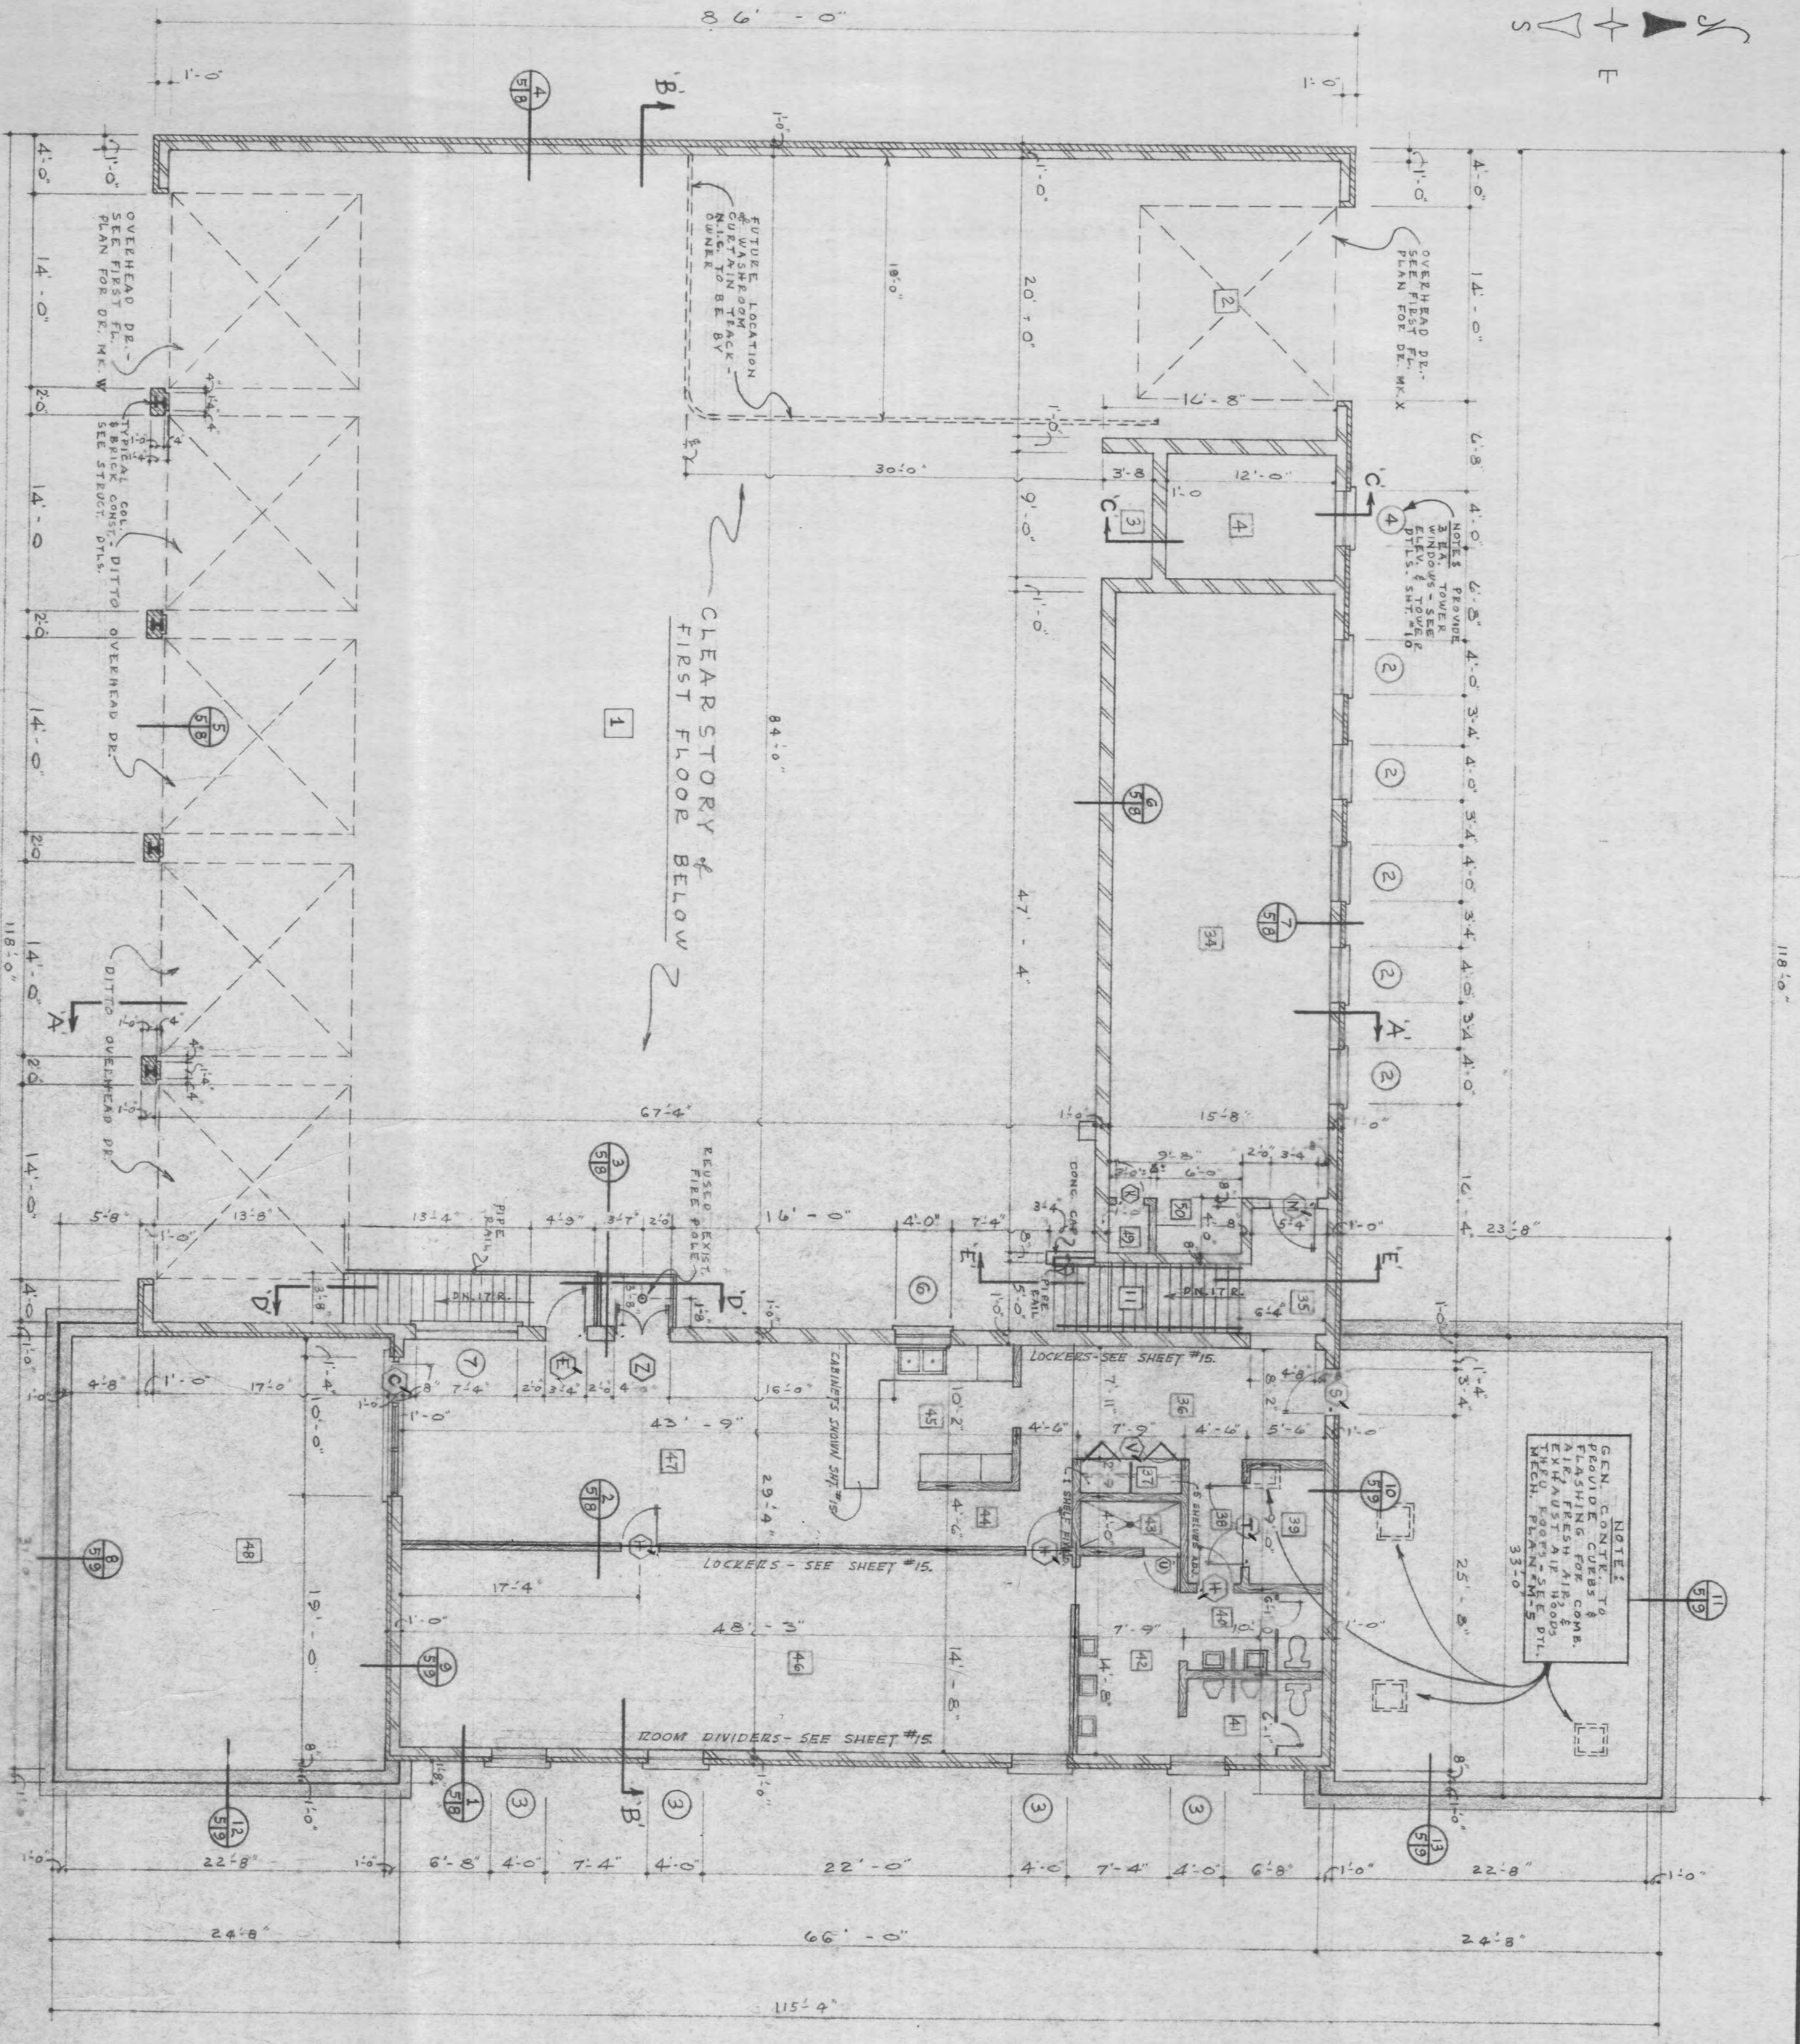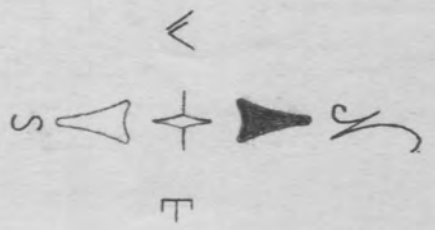



SECOND FLOOR PLAN - 1/8" = 1'-0"







FIRE STATION
YORK, NEBRASKA
DETAIL OF LETTERING 1/8" = 1'-0"

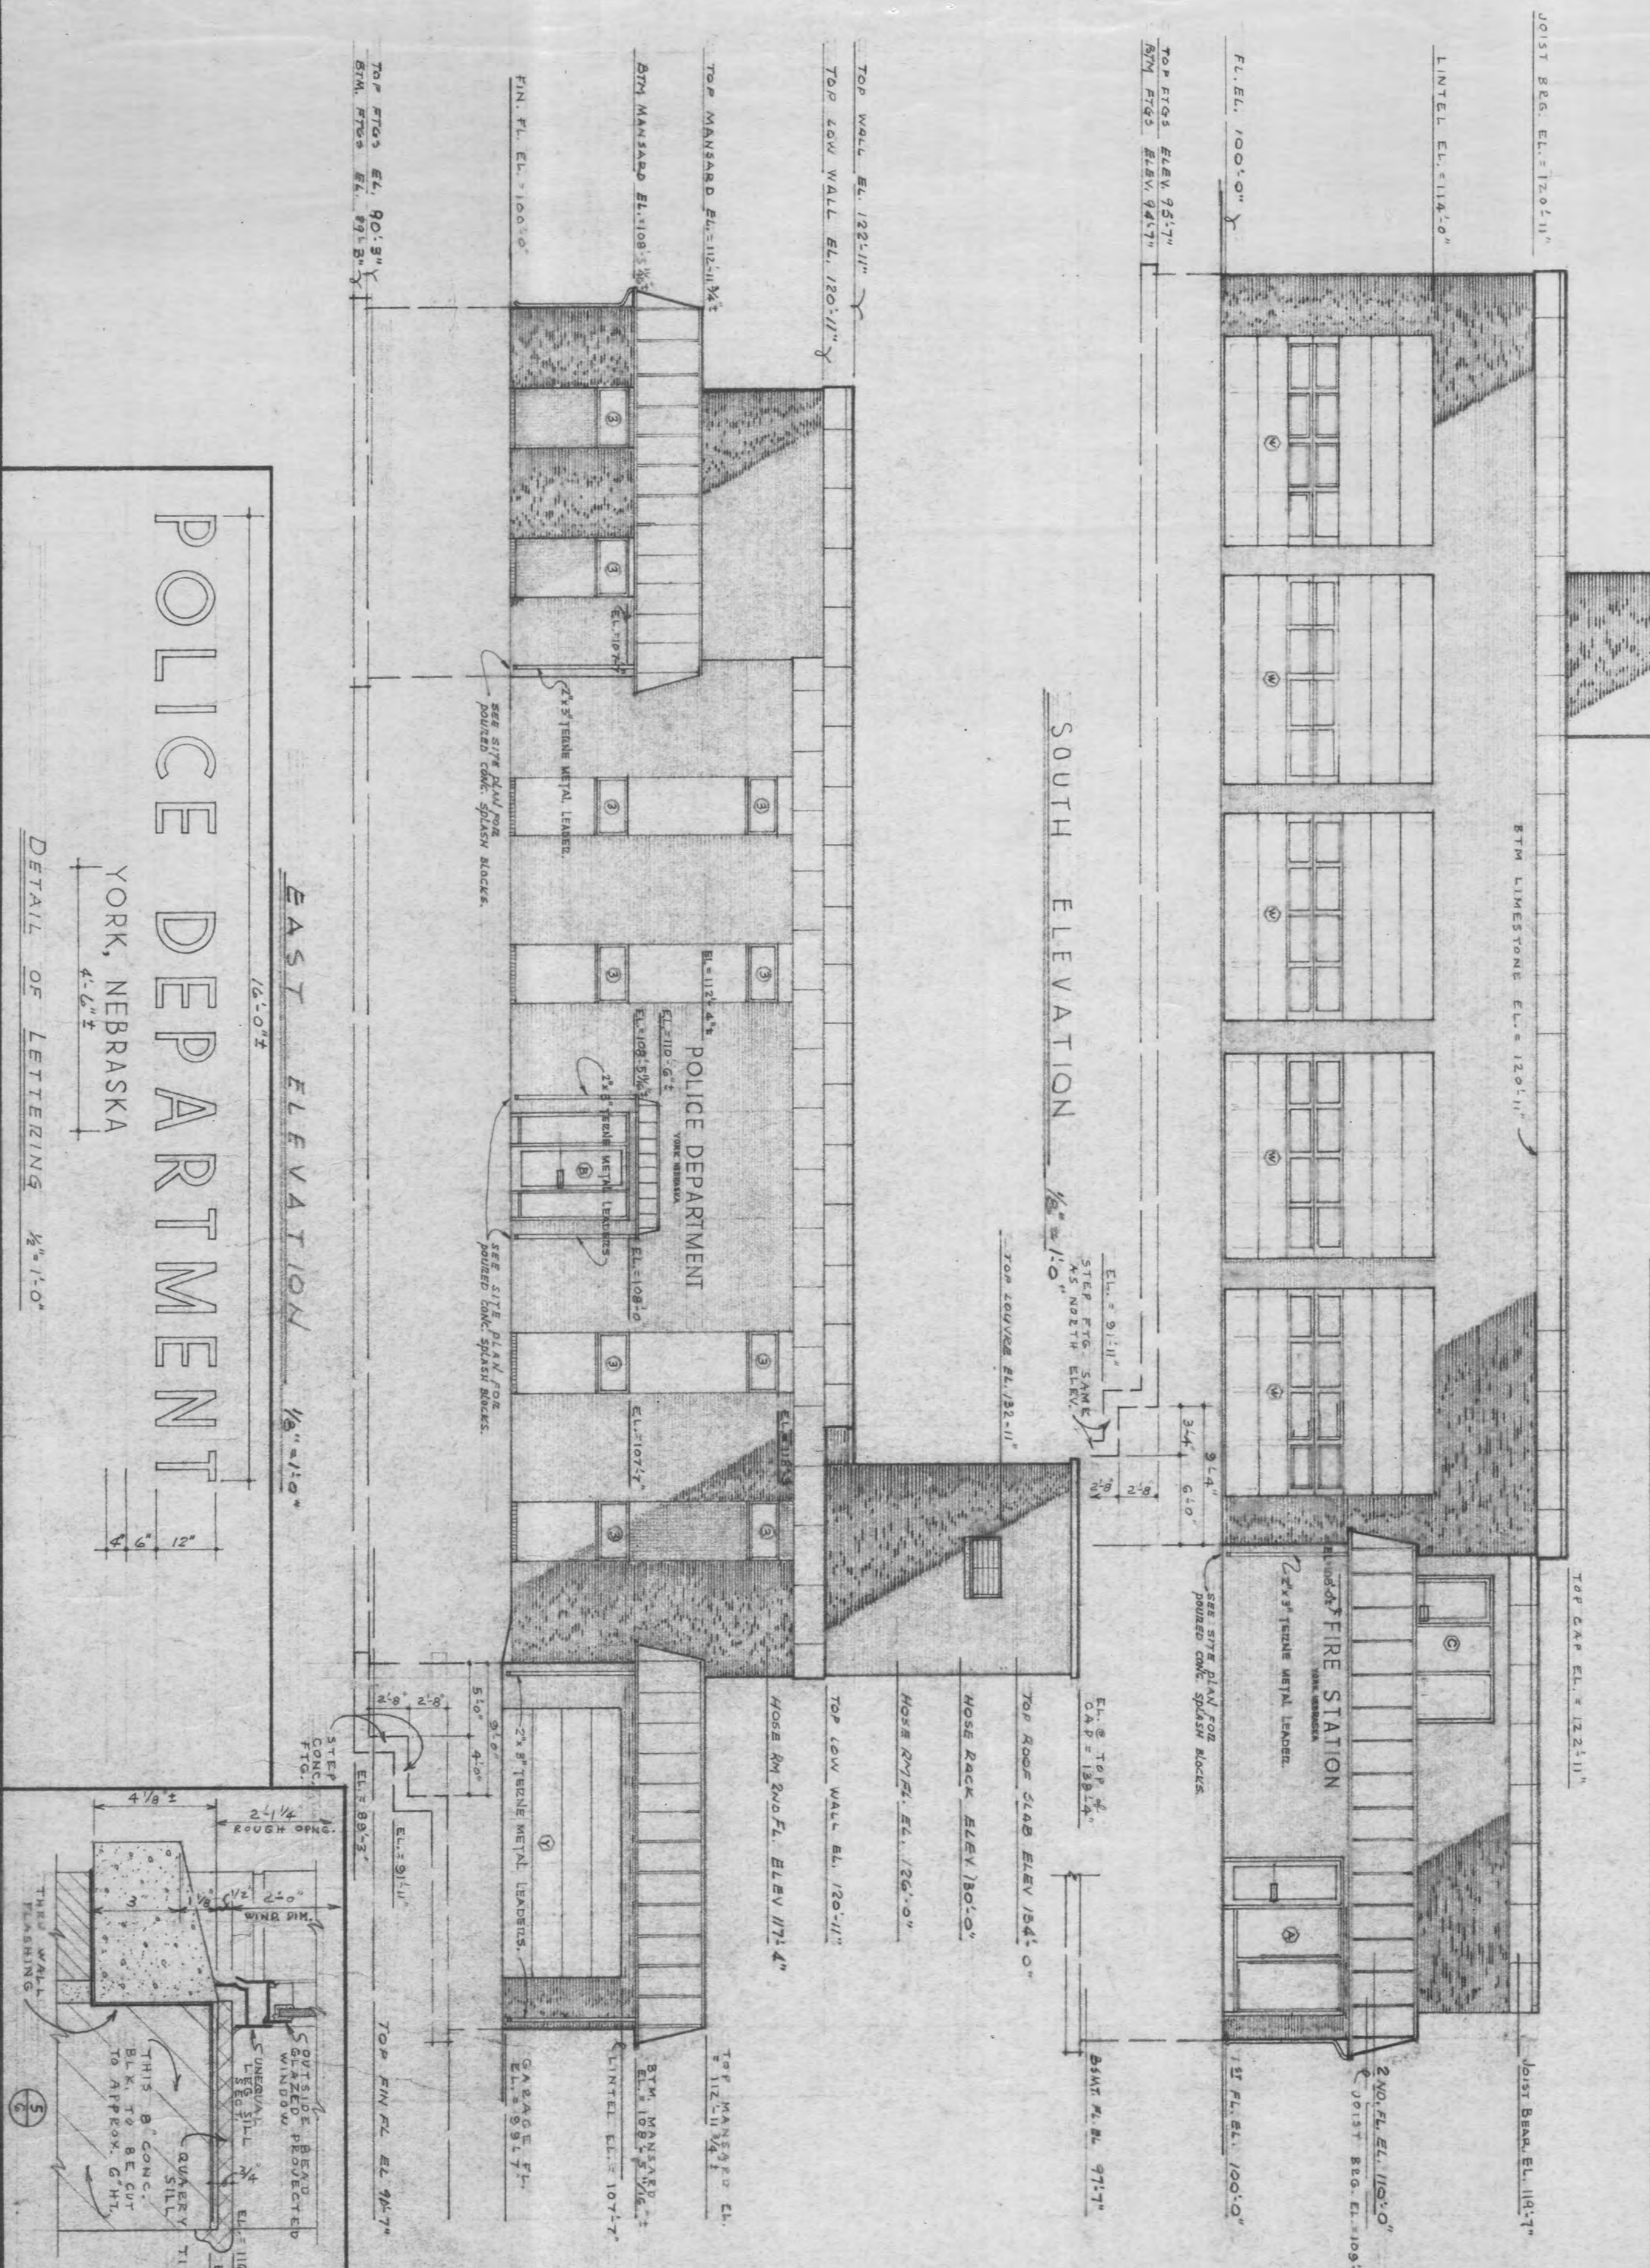


POLICE DEPARTMENT
YORK, NEBRASKA
DETAIL OF LETTERING 1/8" = 1'-0"

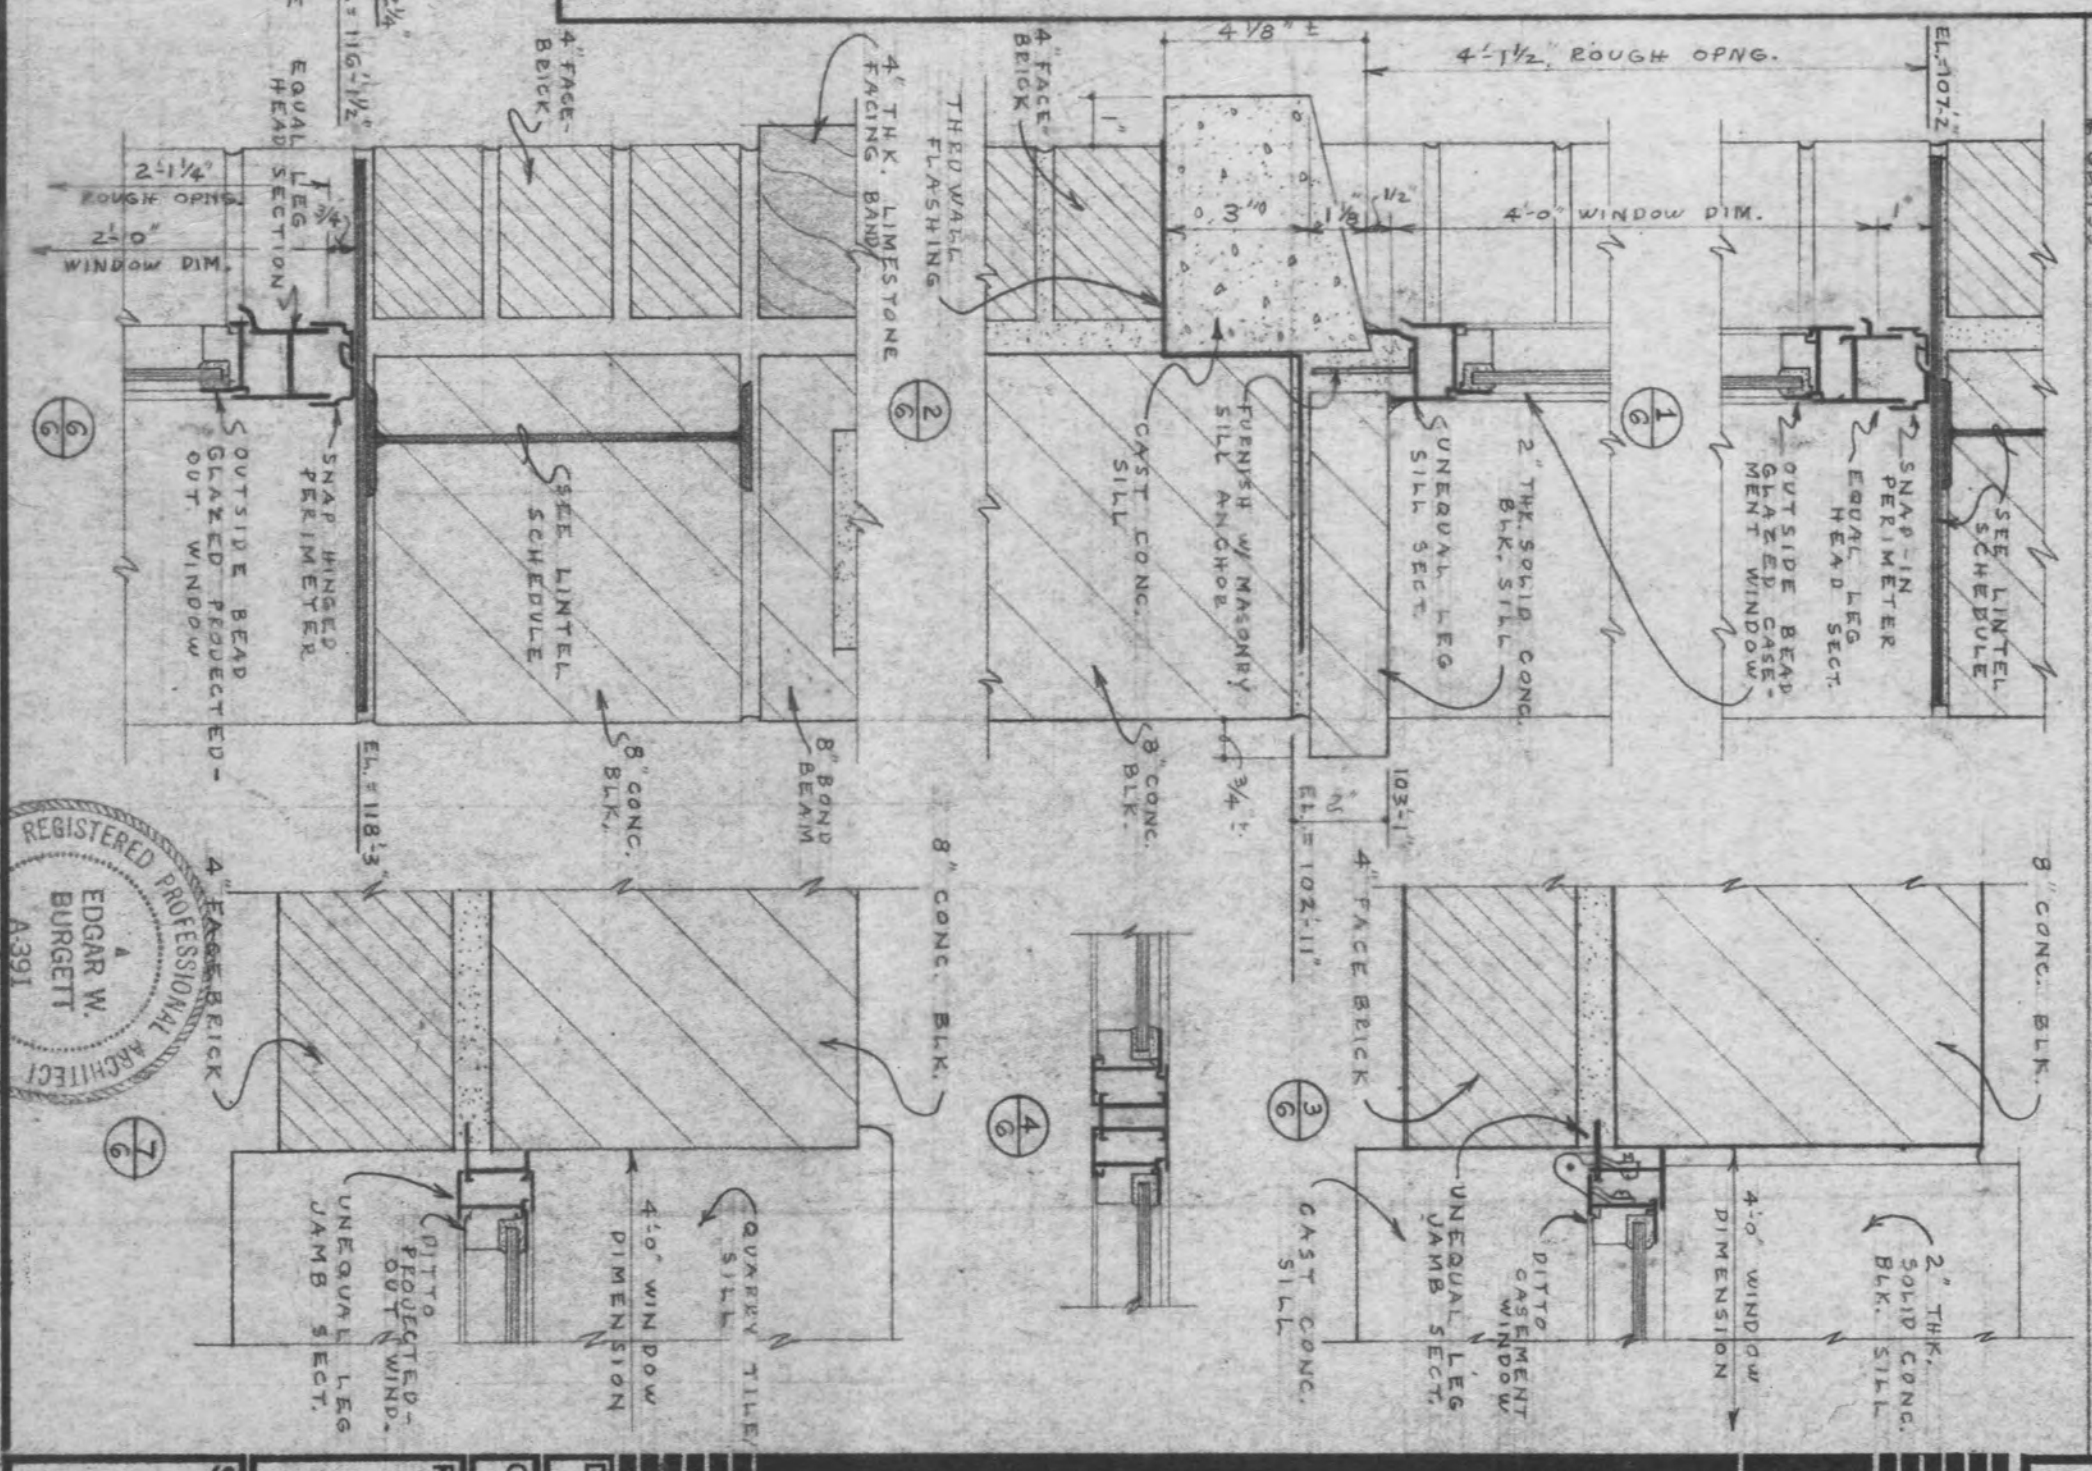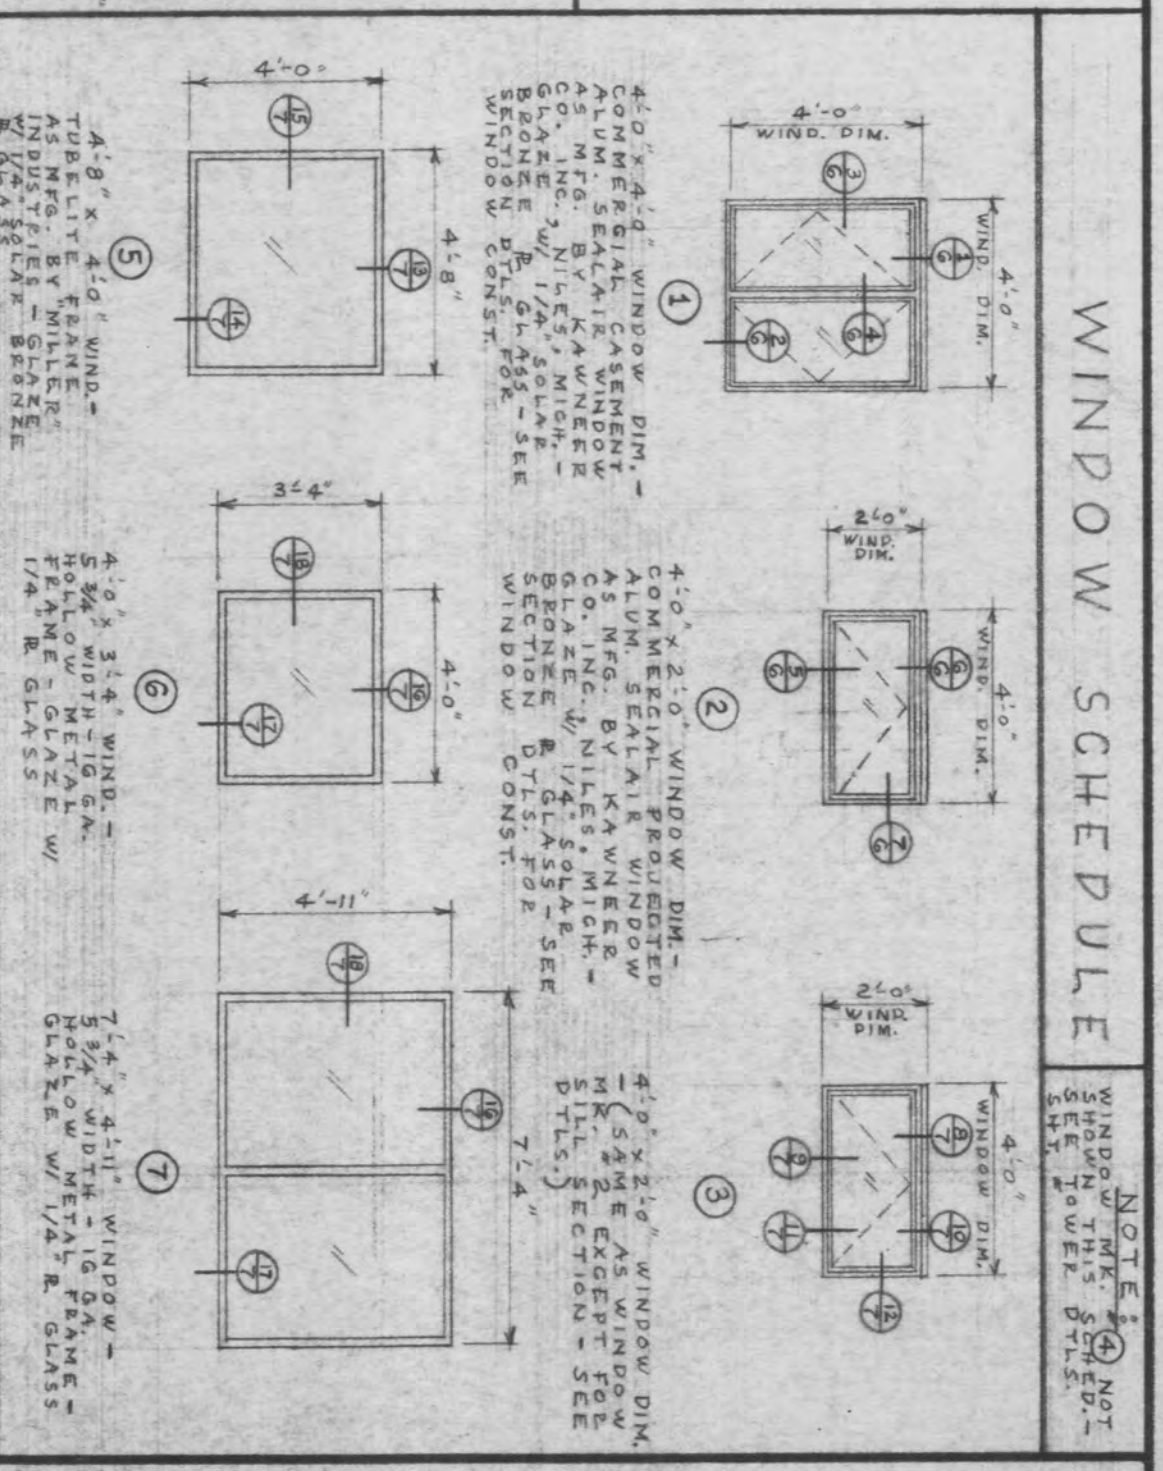

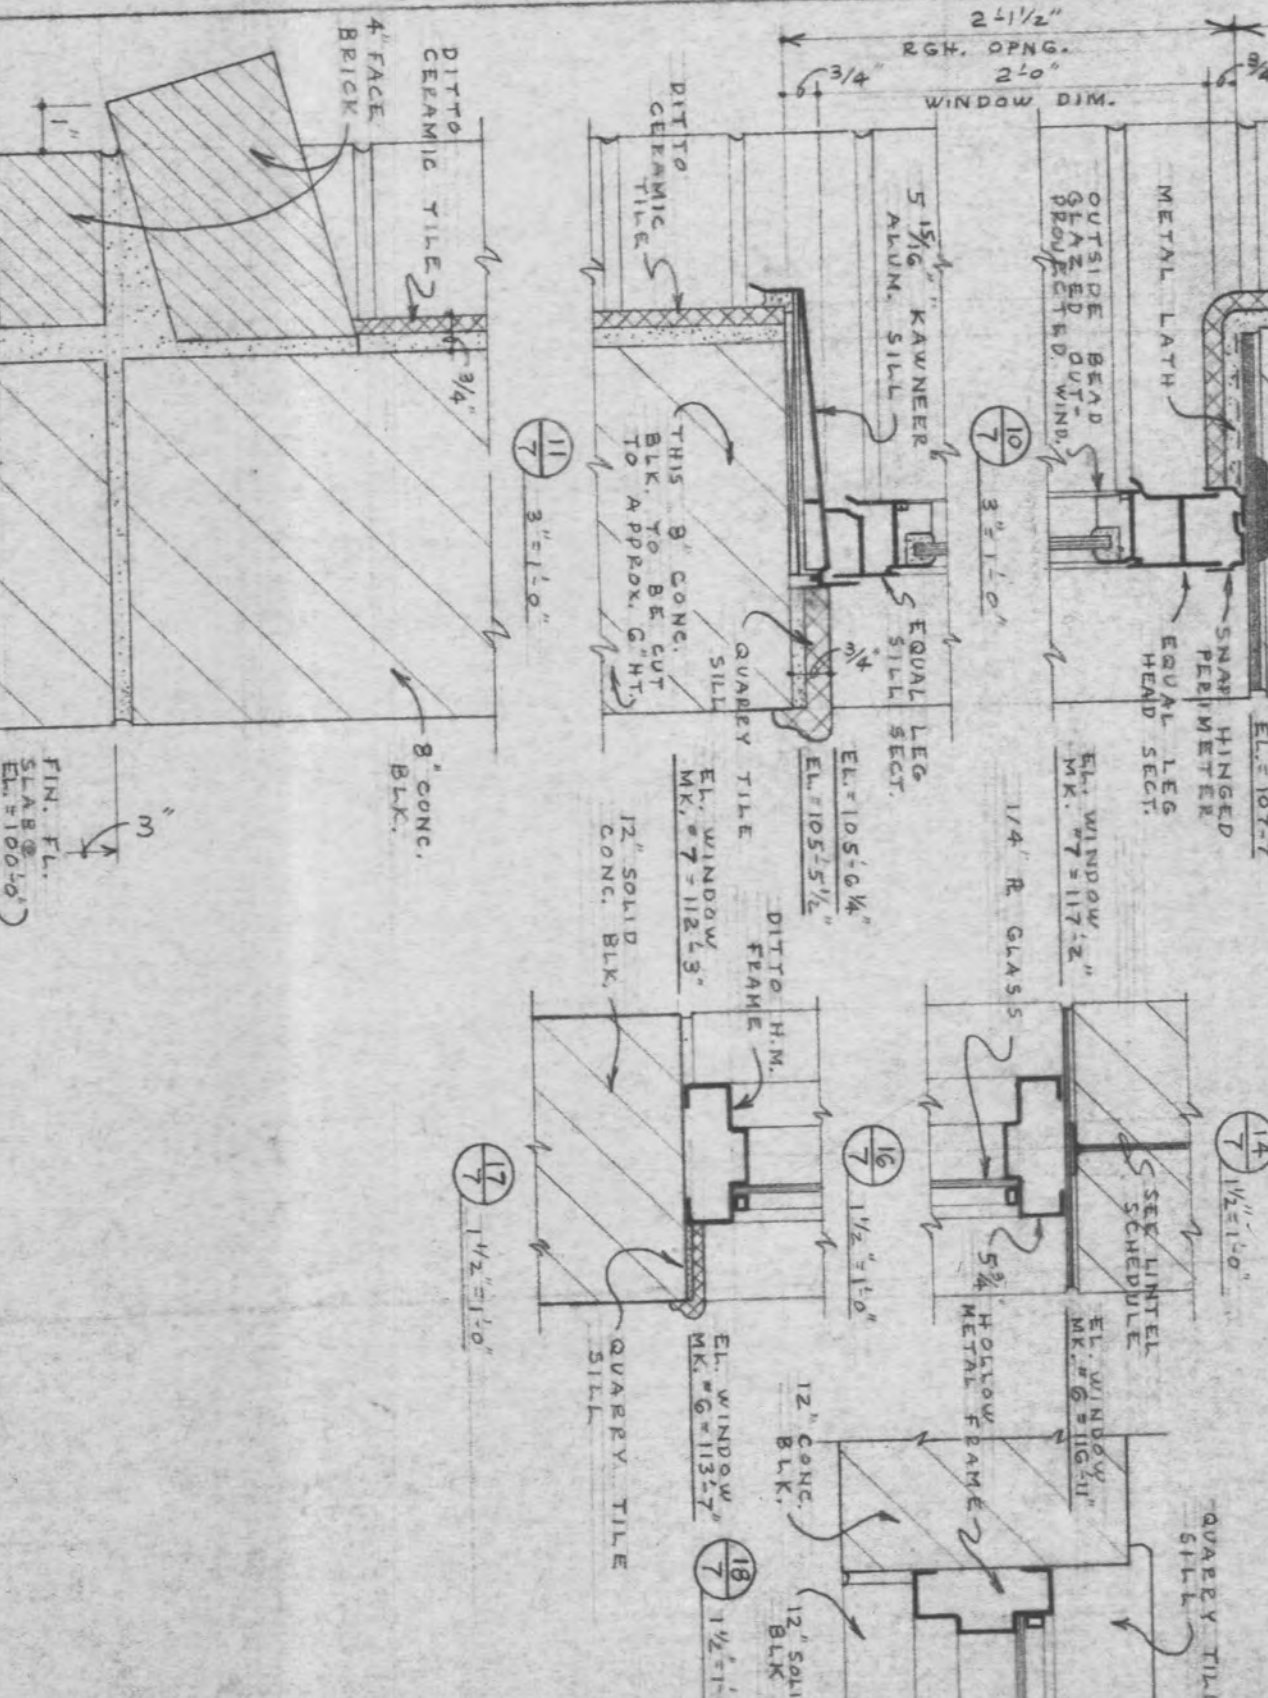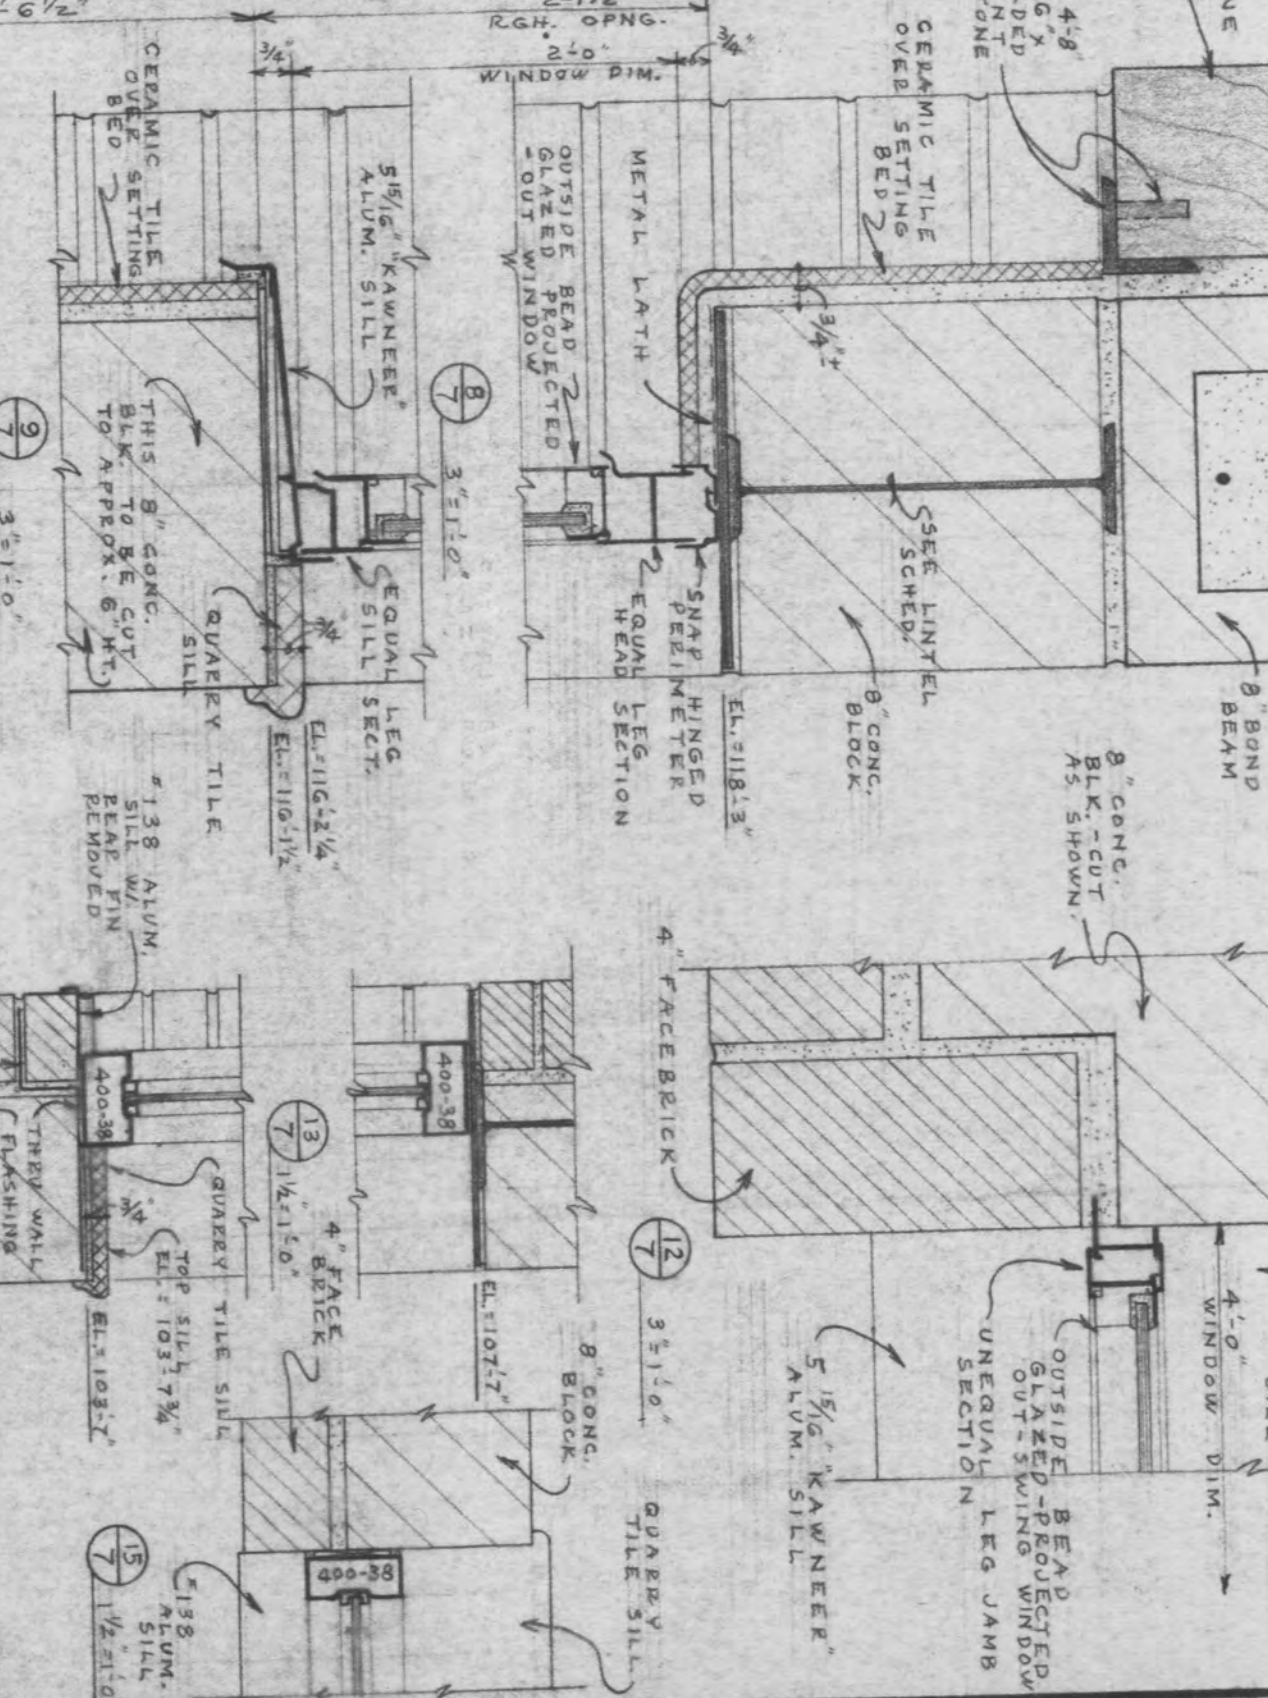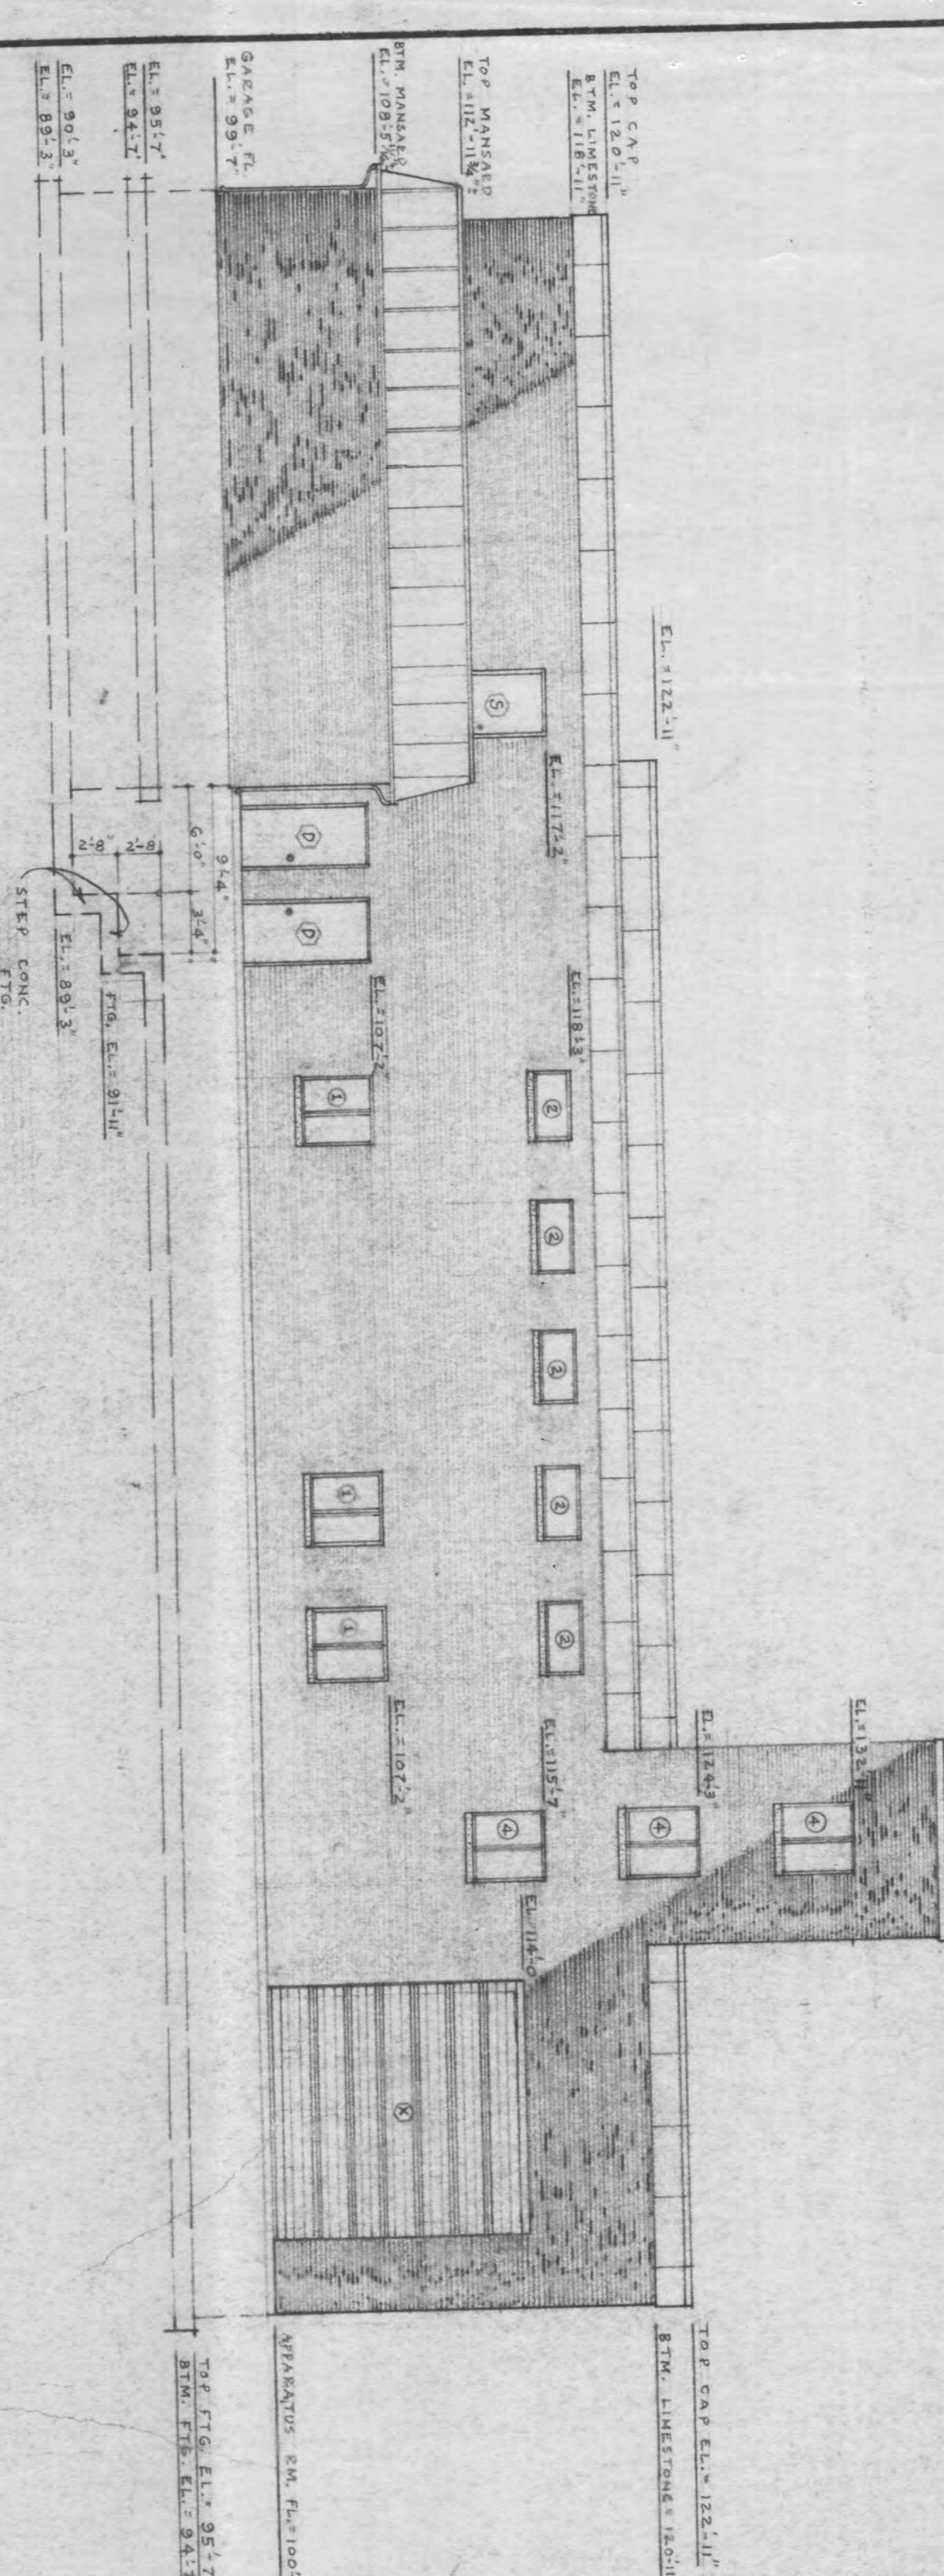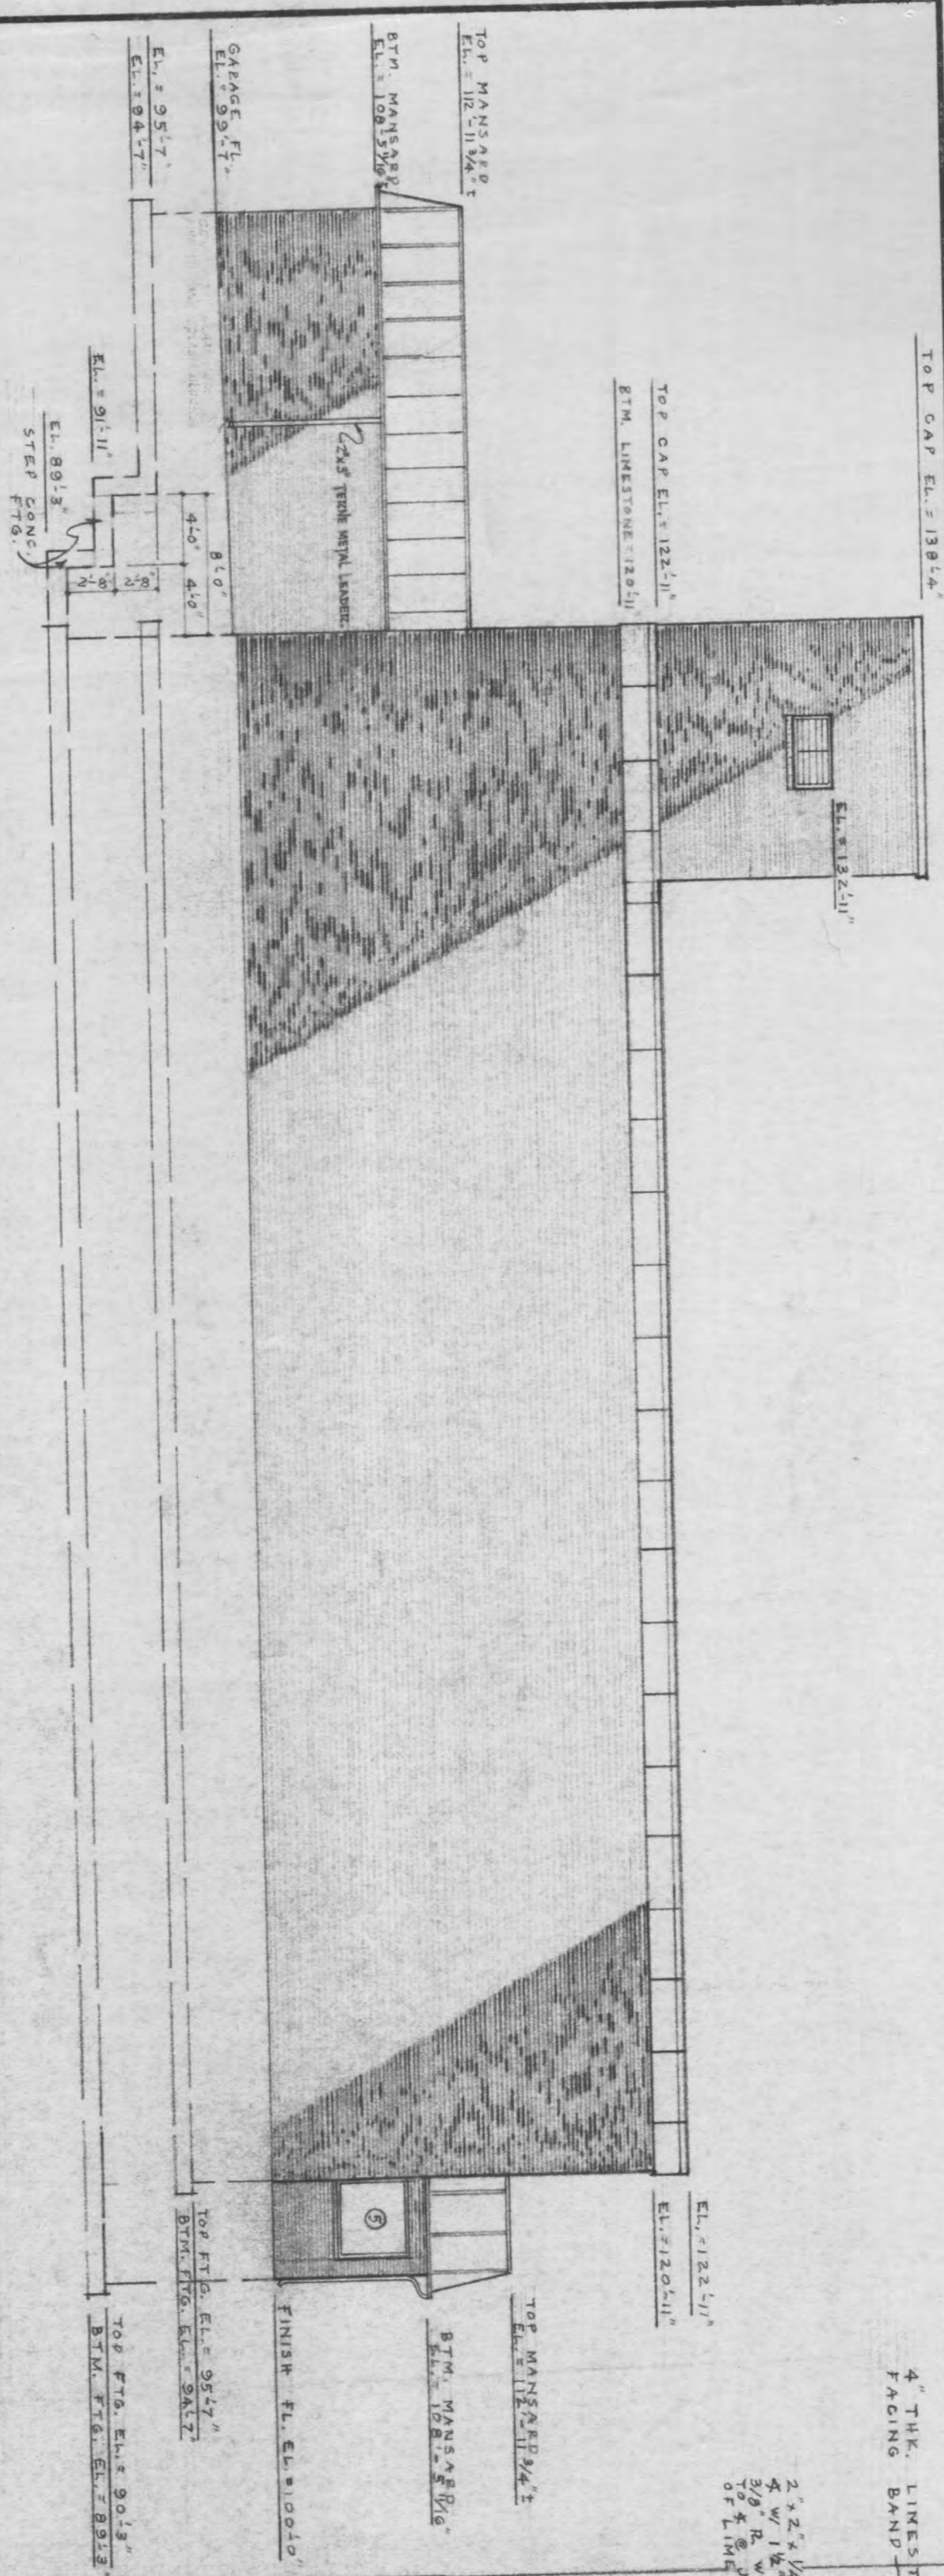

TYPICAL ROALOK
DTL. @ BASE OF
WINDOW RECESS
EAST SIDE OF BLDG.
3\"/>



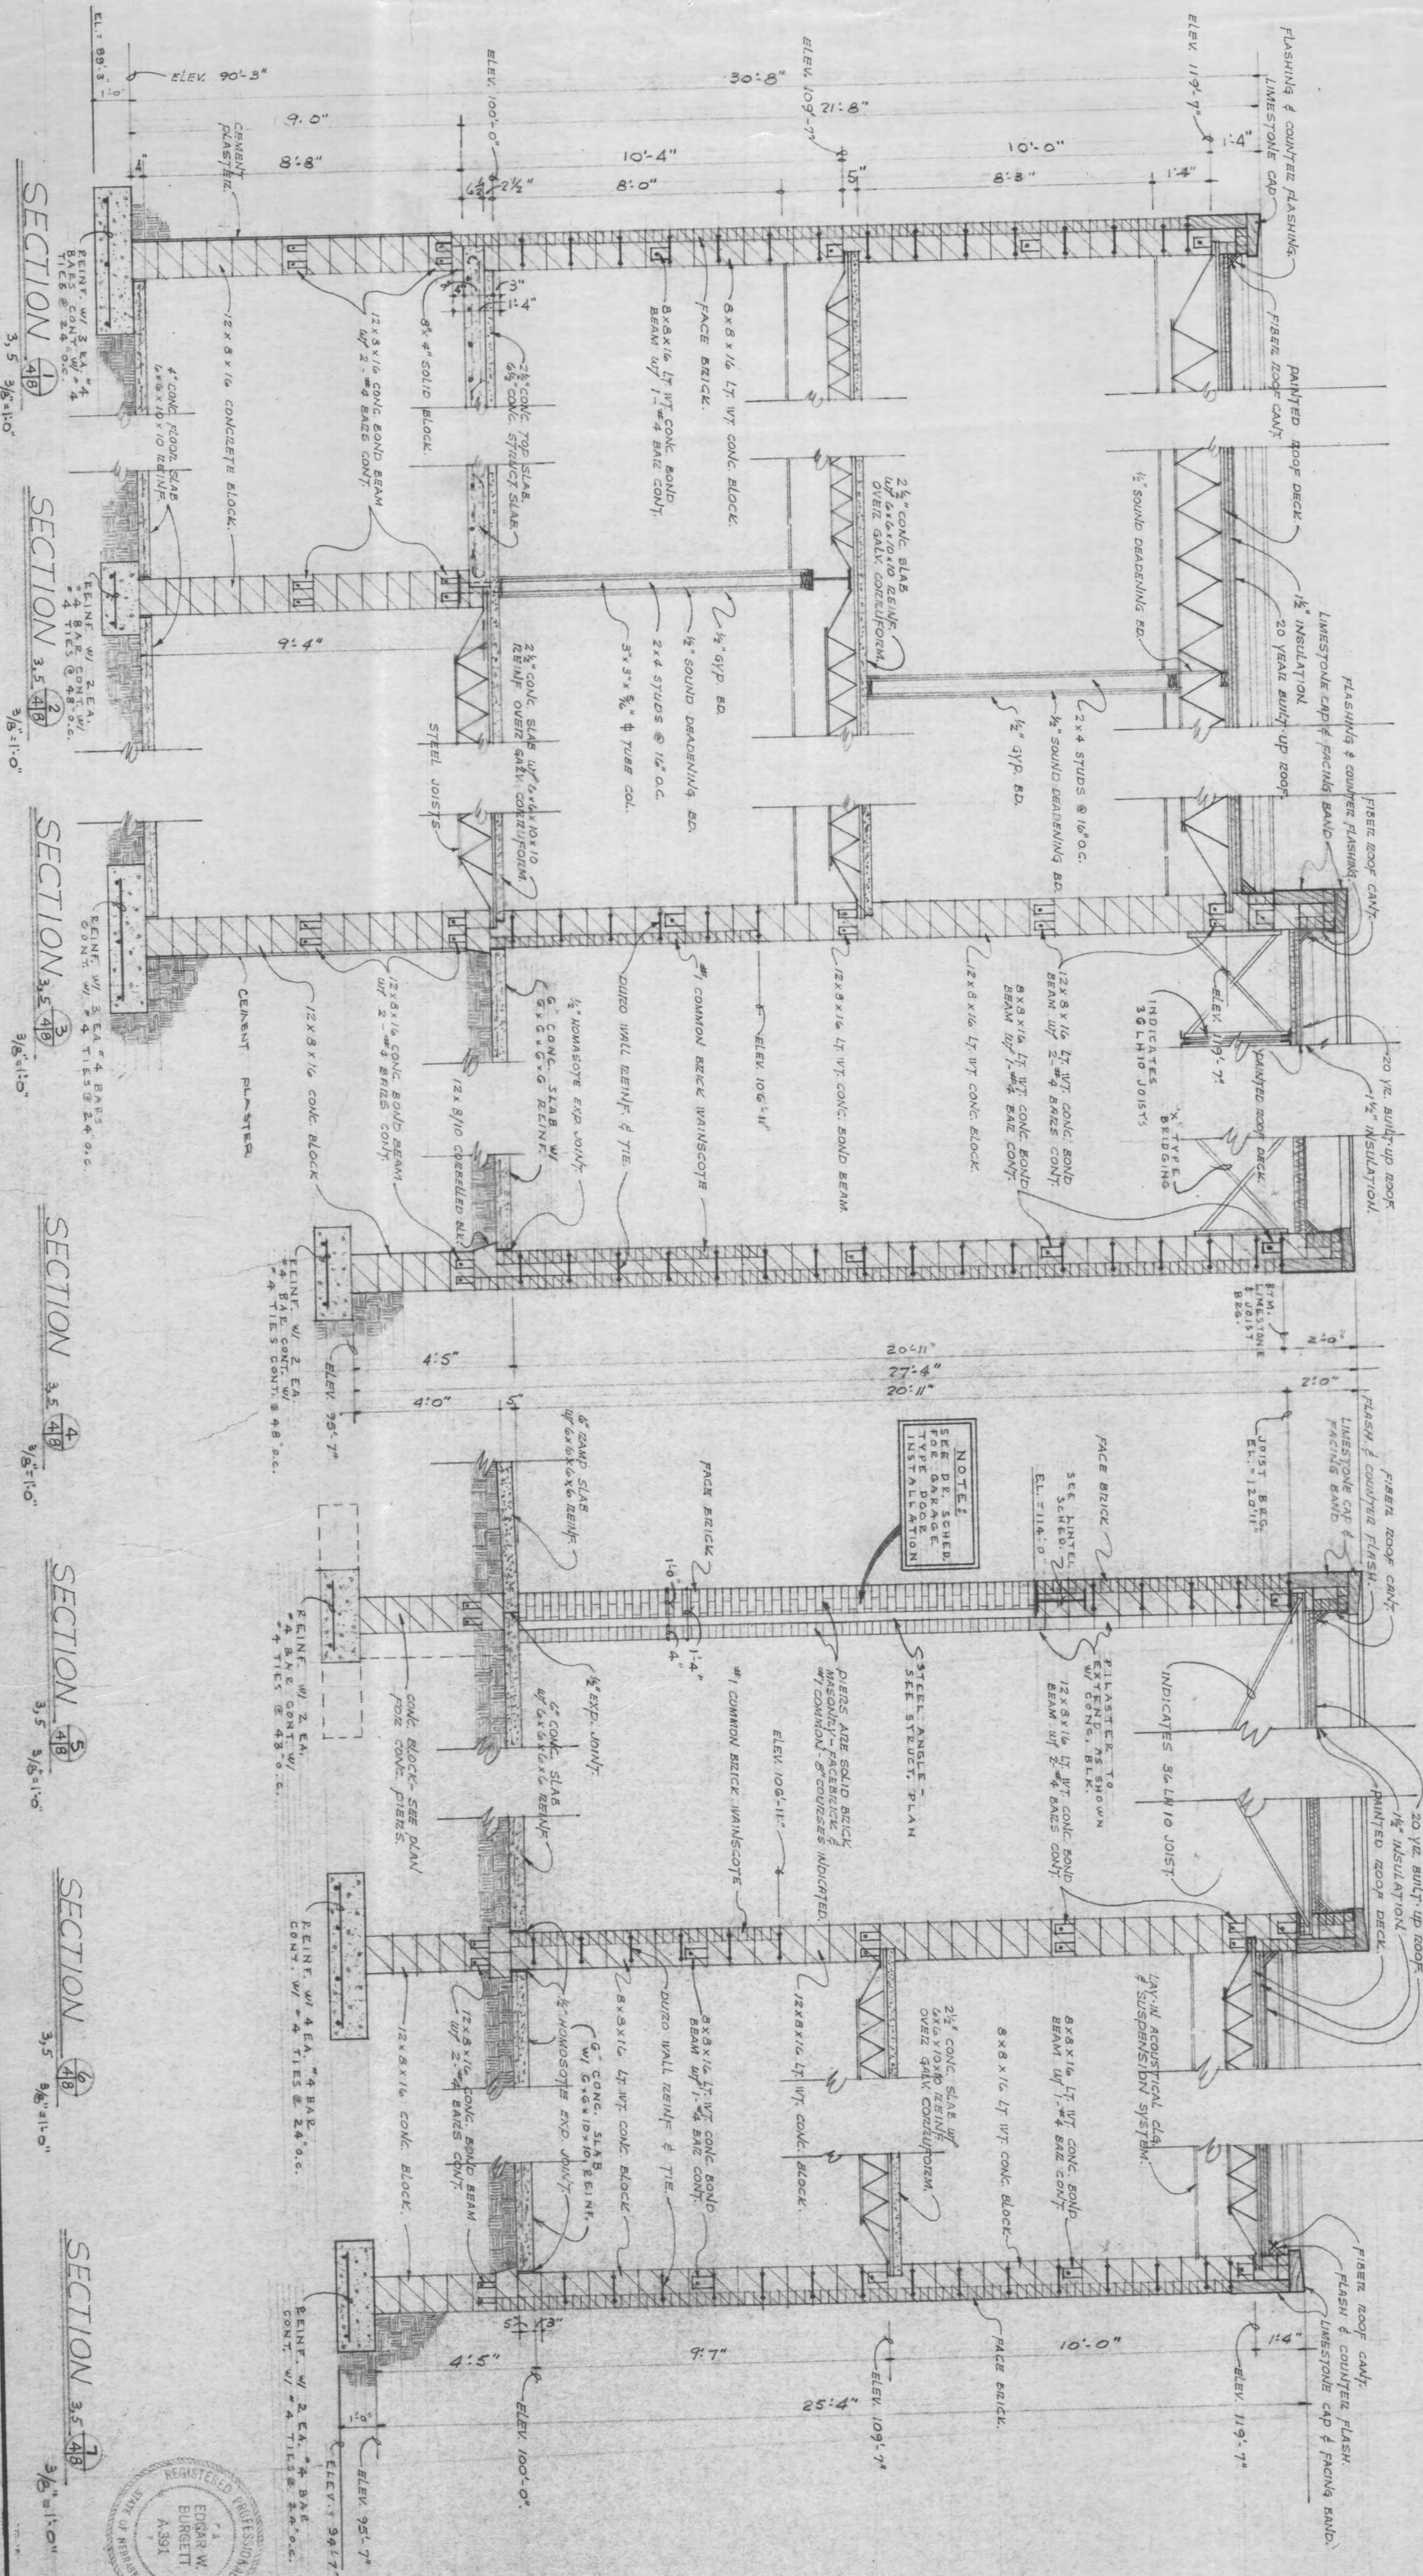



DATE	
COMM.	
REVISION	
SHEET	8

Edgar W. Burgett & Associates
ARCHITECTS
1411 WEST 7th ST.
HASTINGS, NEBRASKA















FIRE STATION - POLICE DEPT.
For CITY of YORK
YORK
NEBRASKA

SECOND FL. & PATIO & SECOND FL. & ROOF DOOR SILL DTLS.







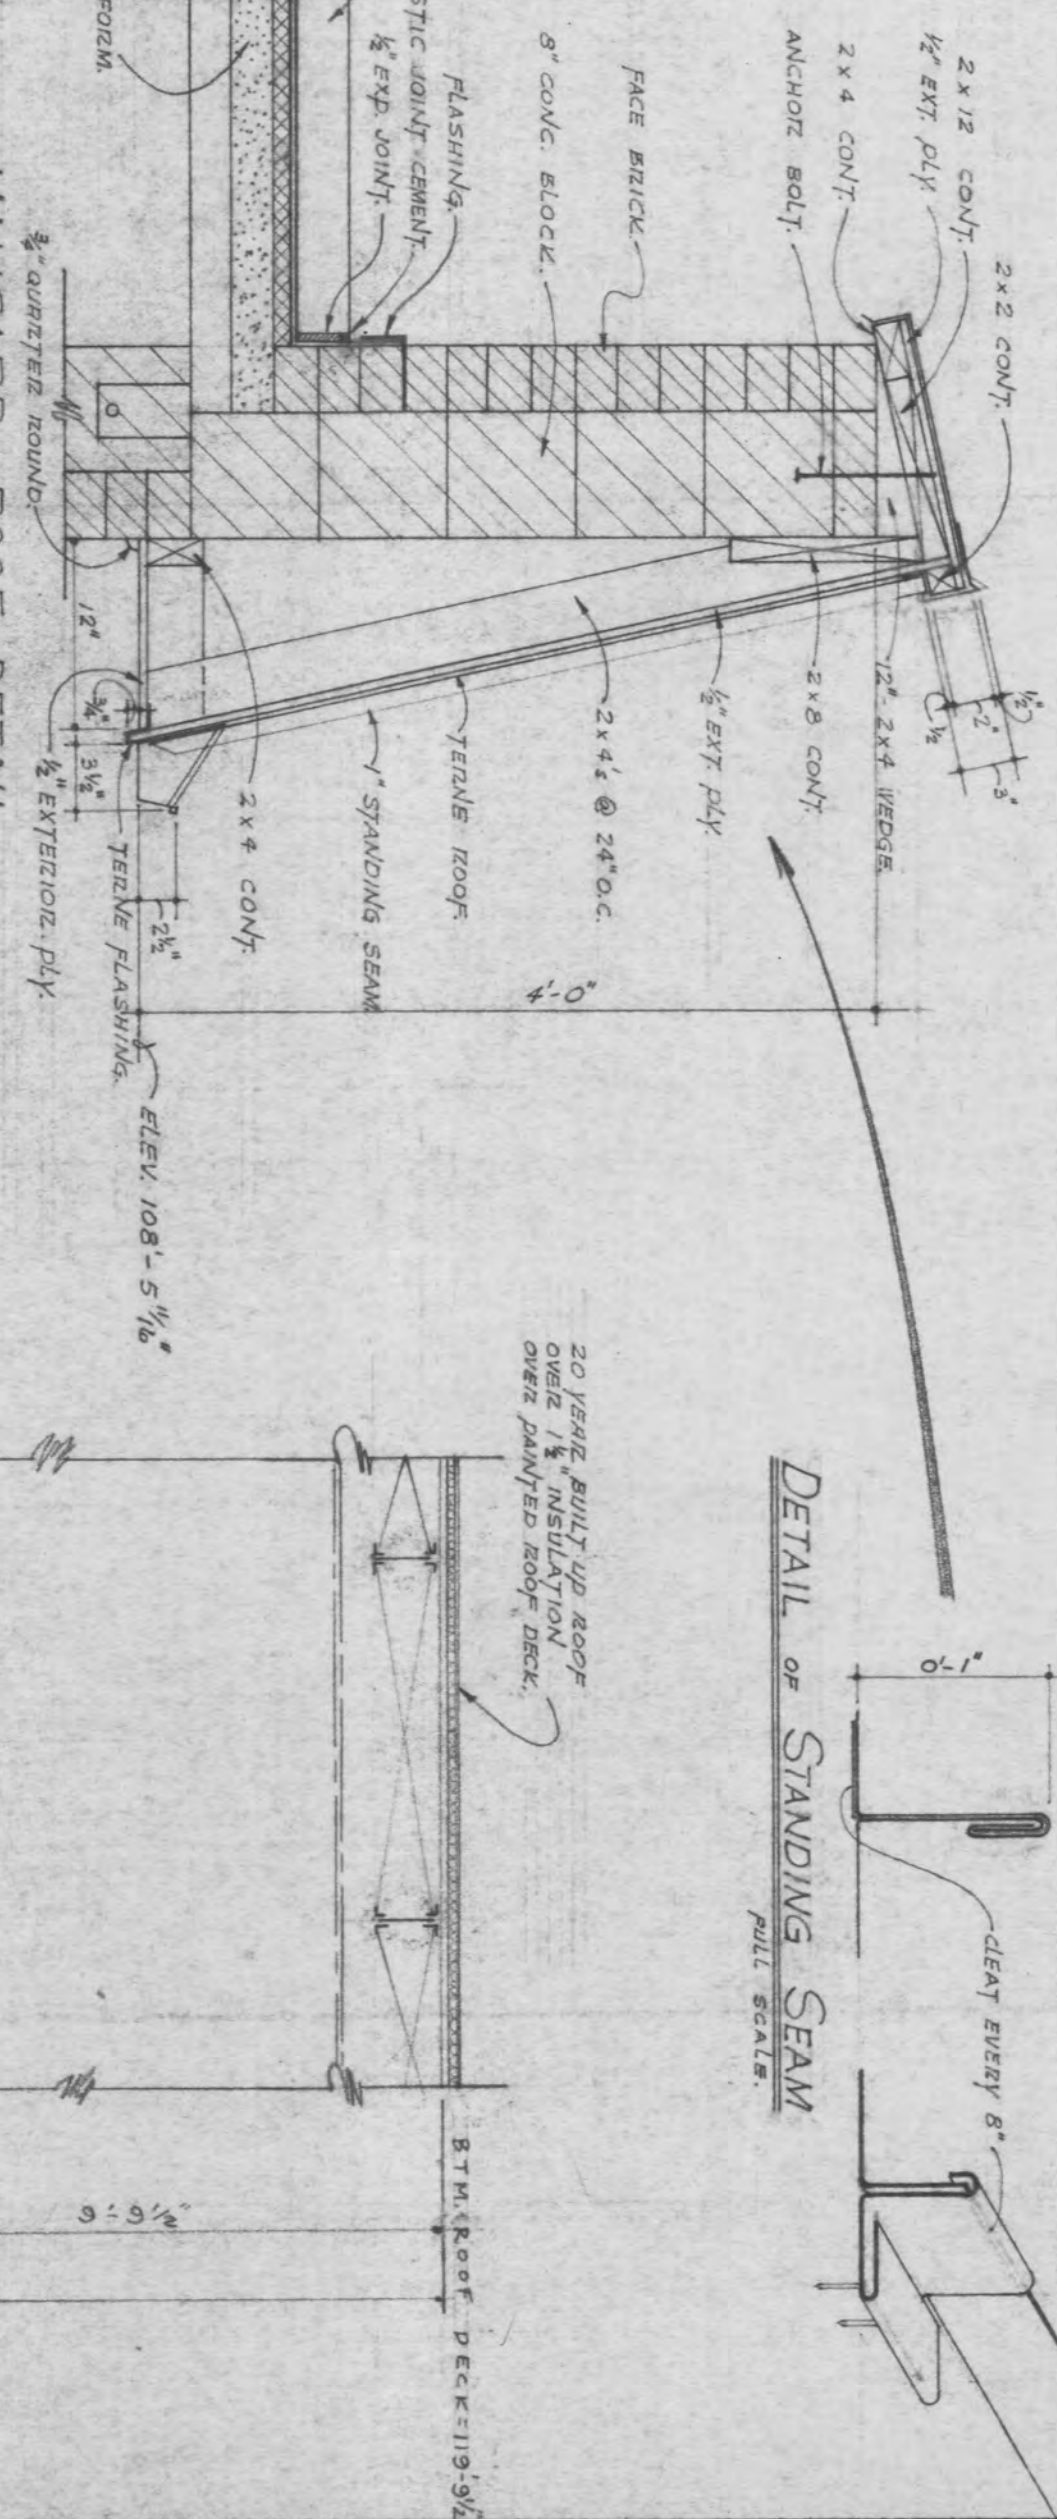
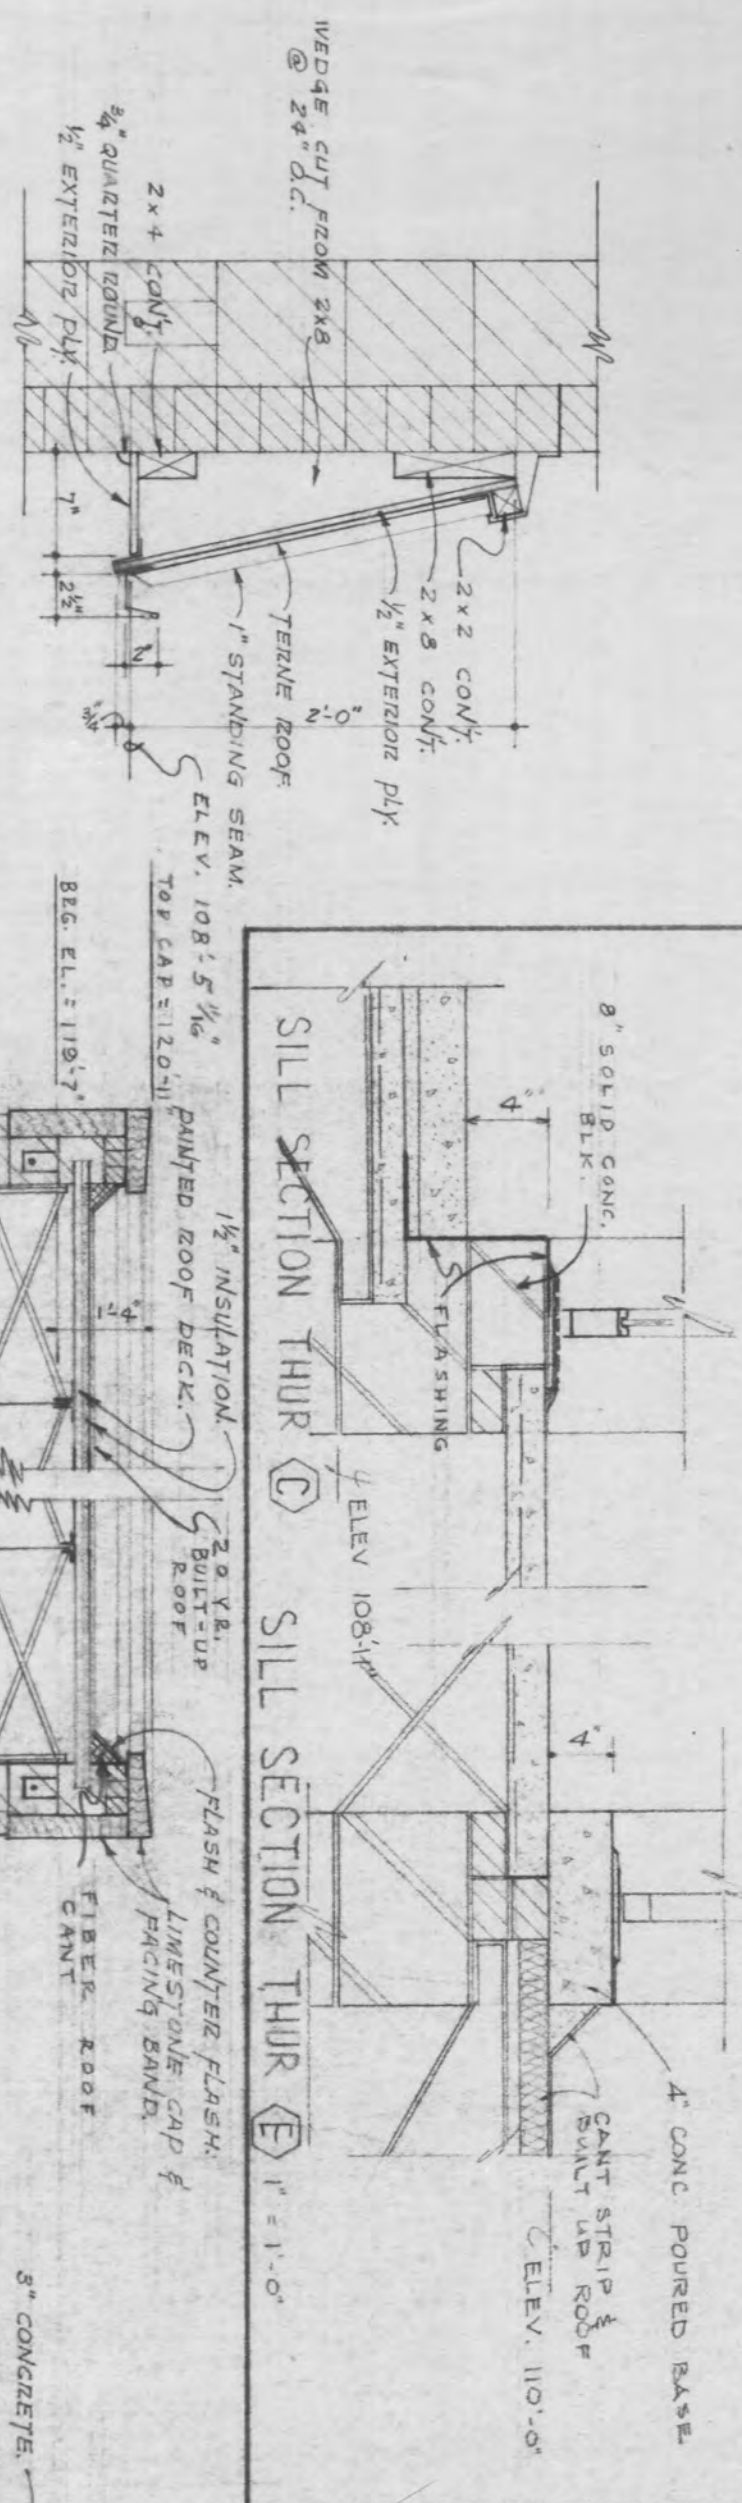











MANSARD ROOF DETAIL 1'-1'-0"

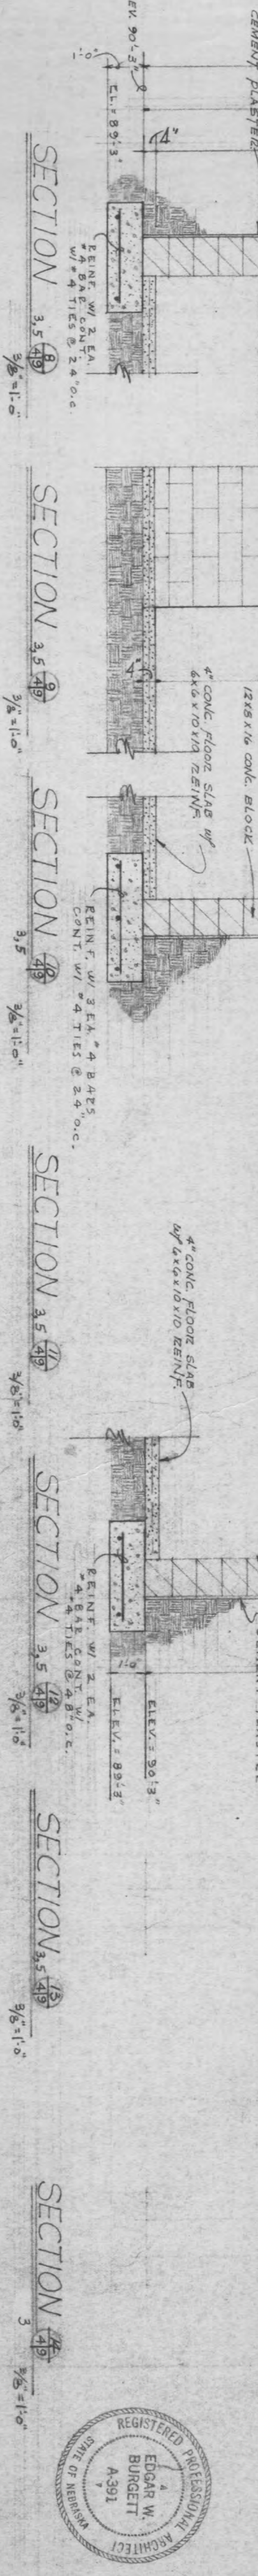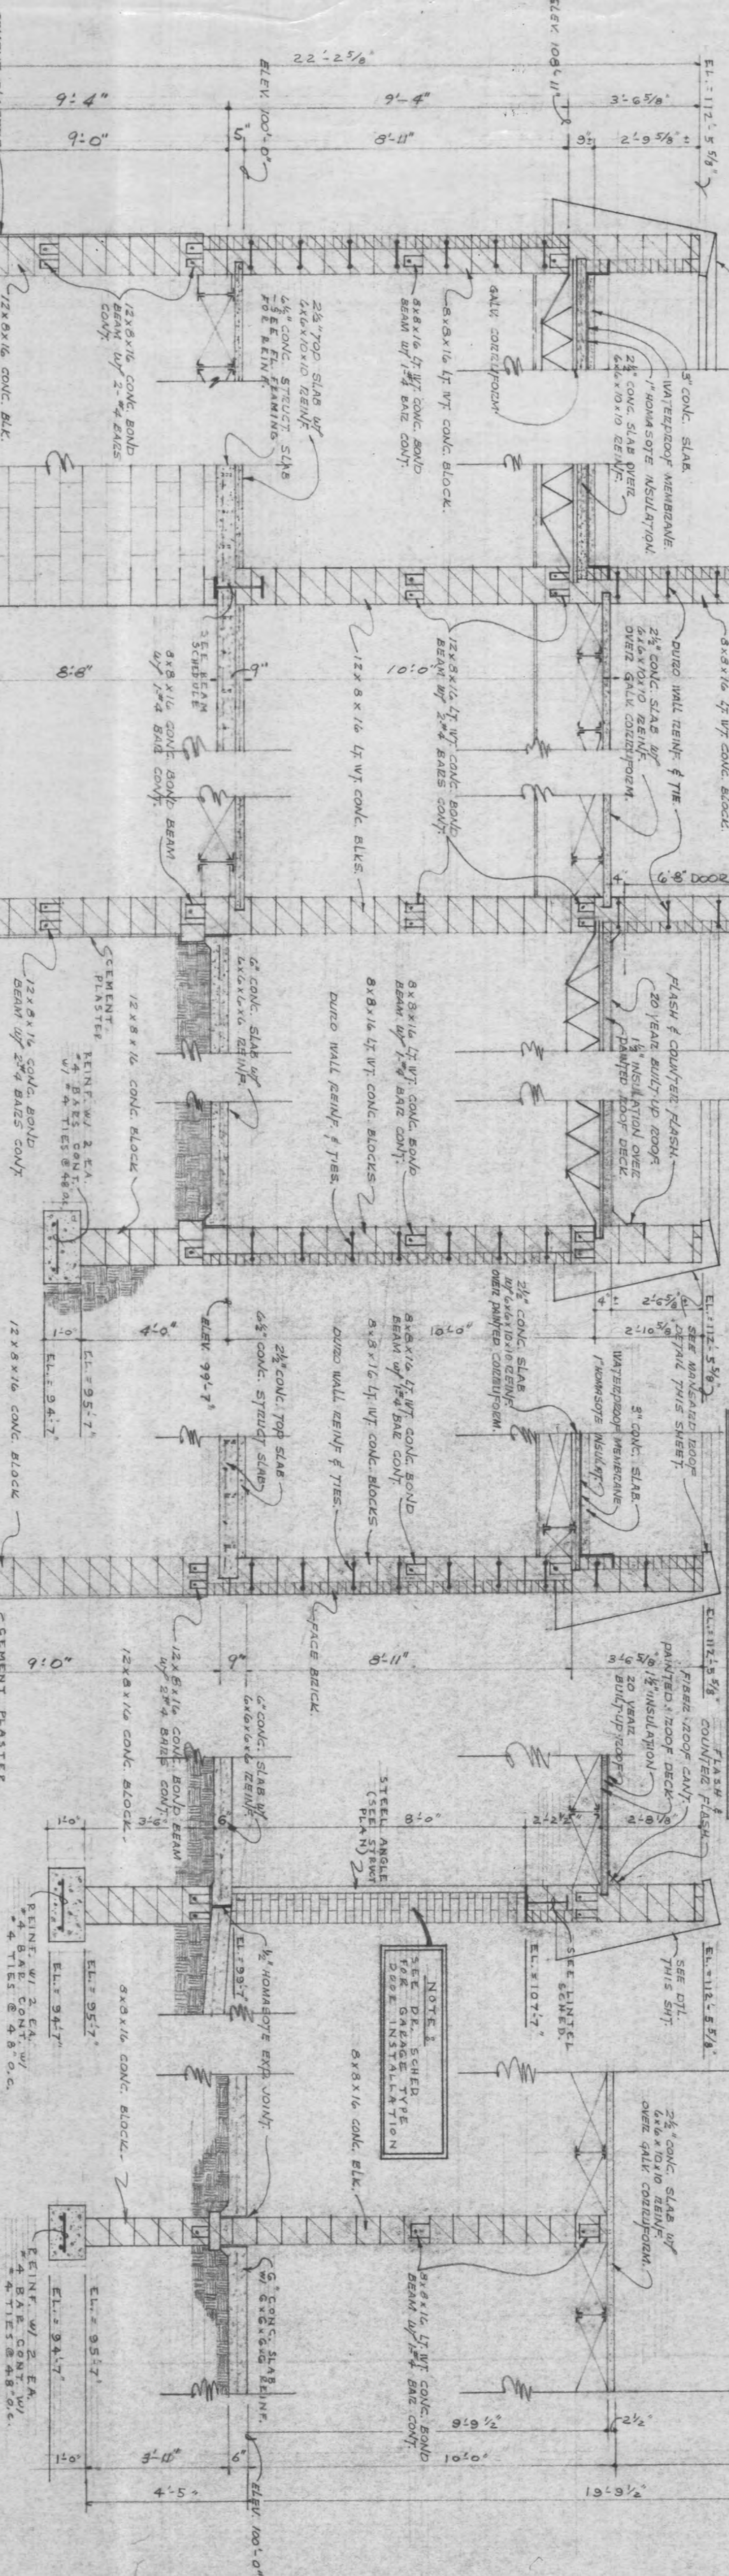

 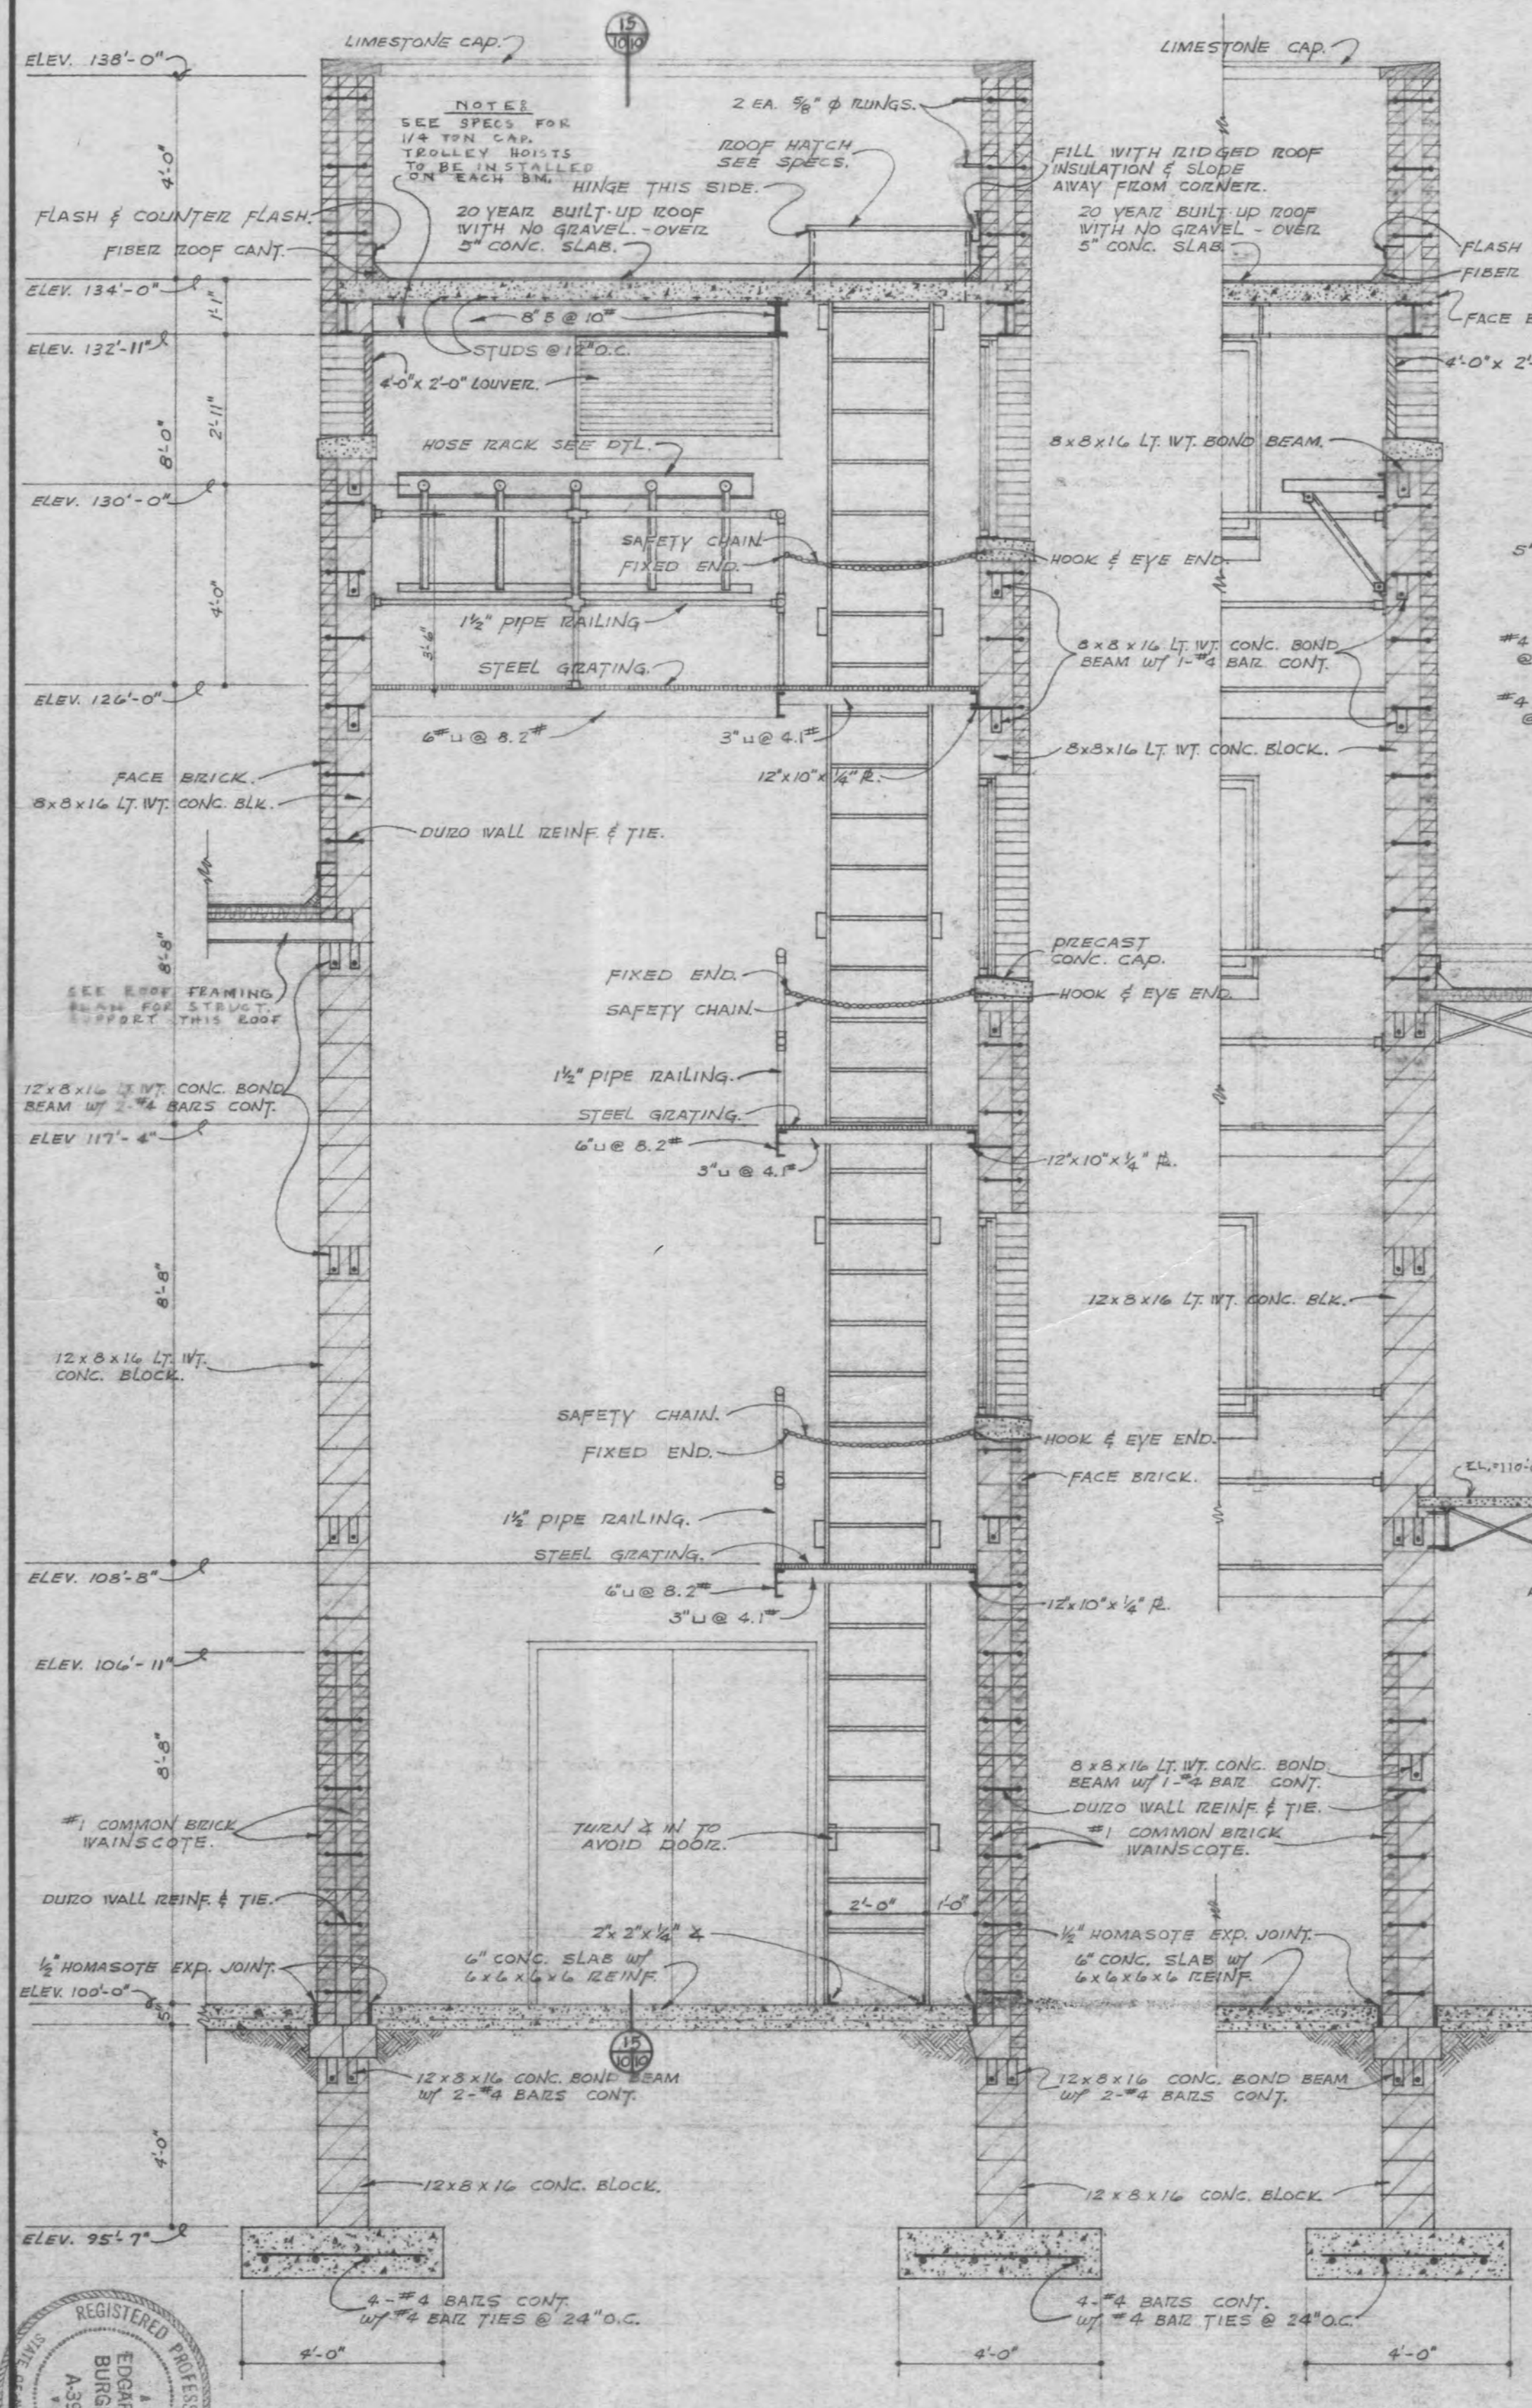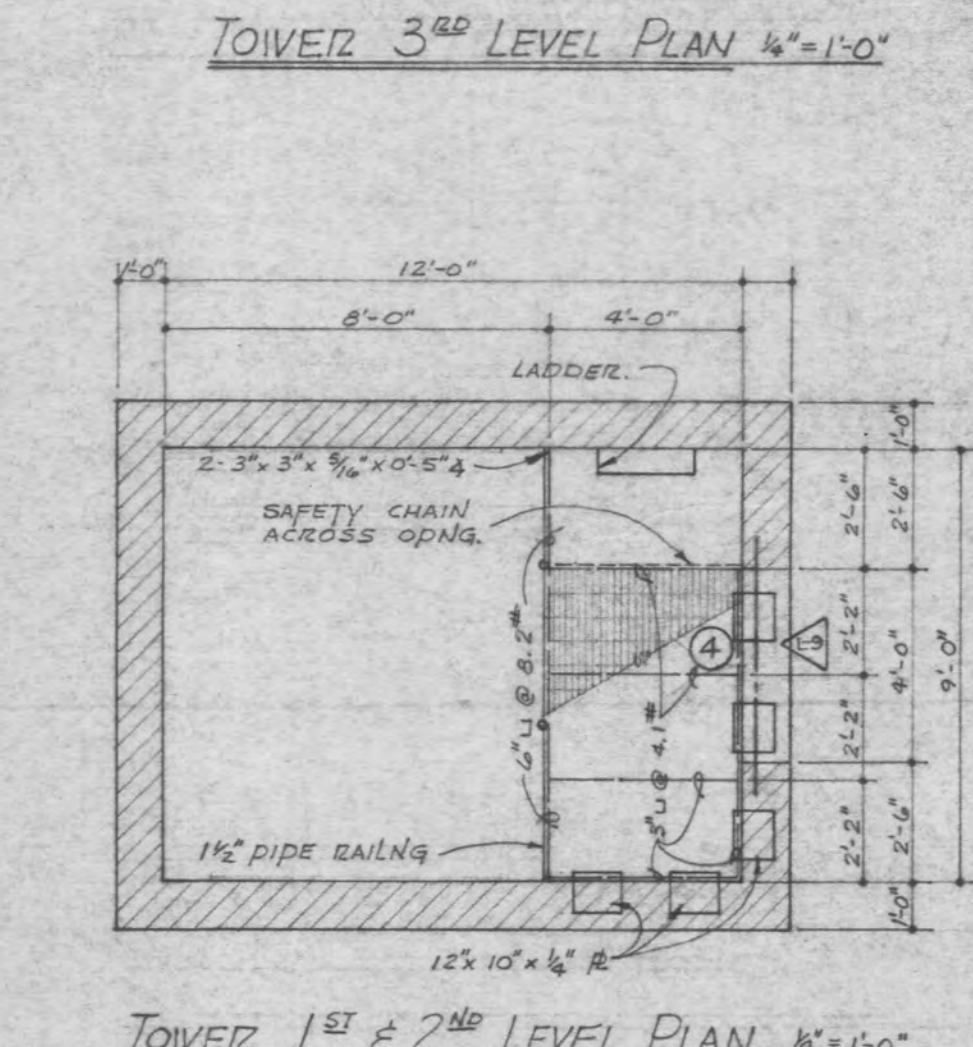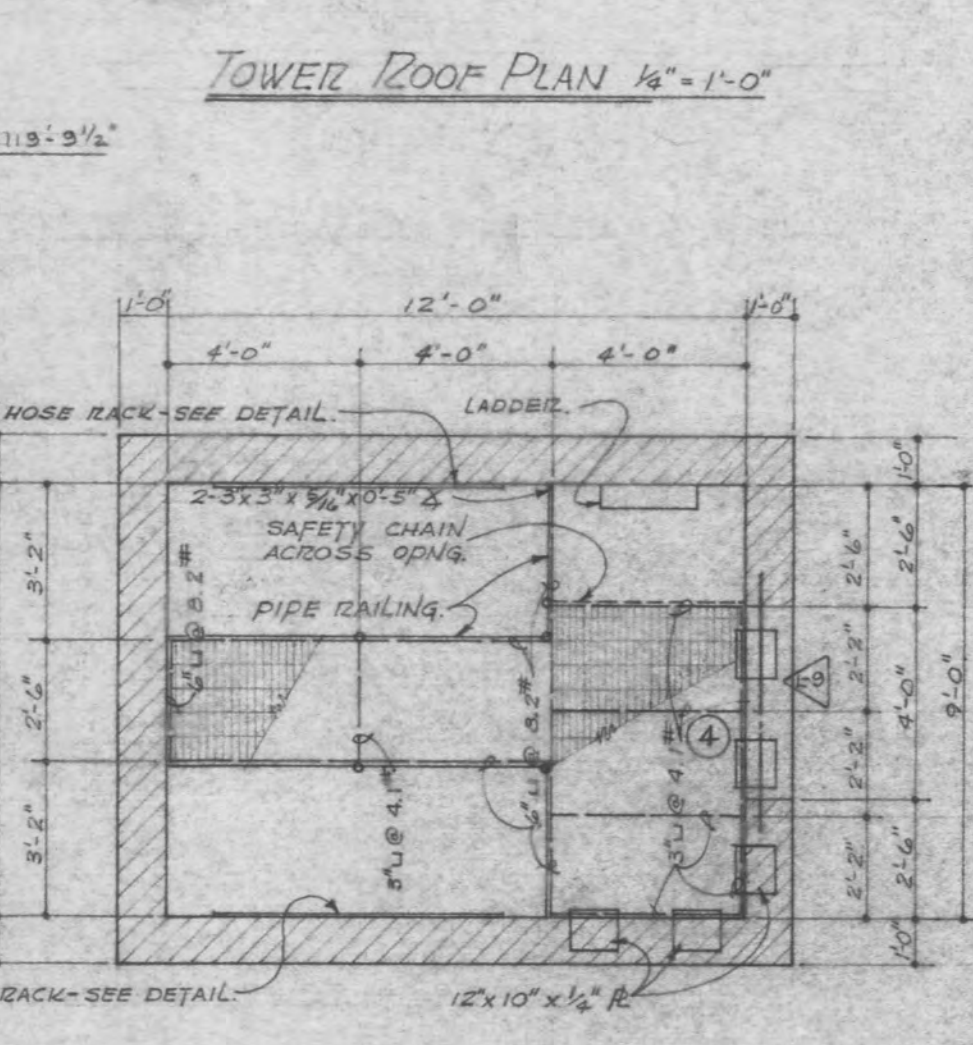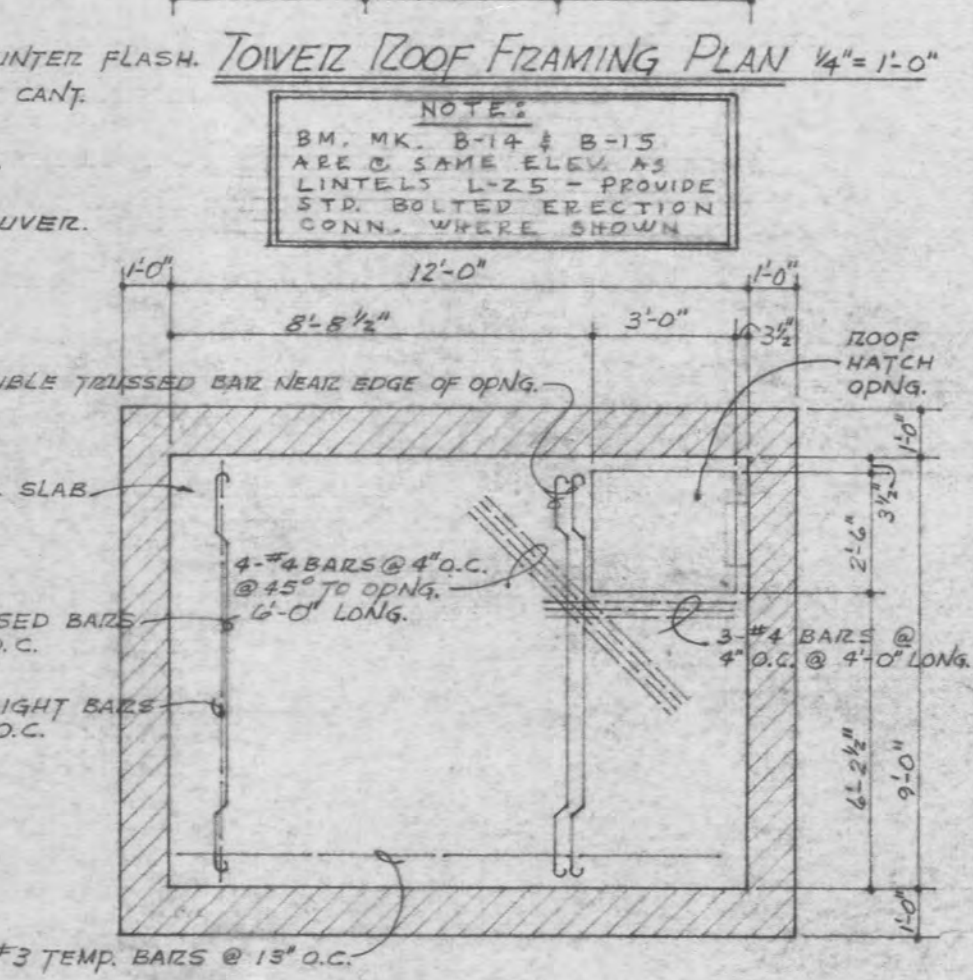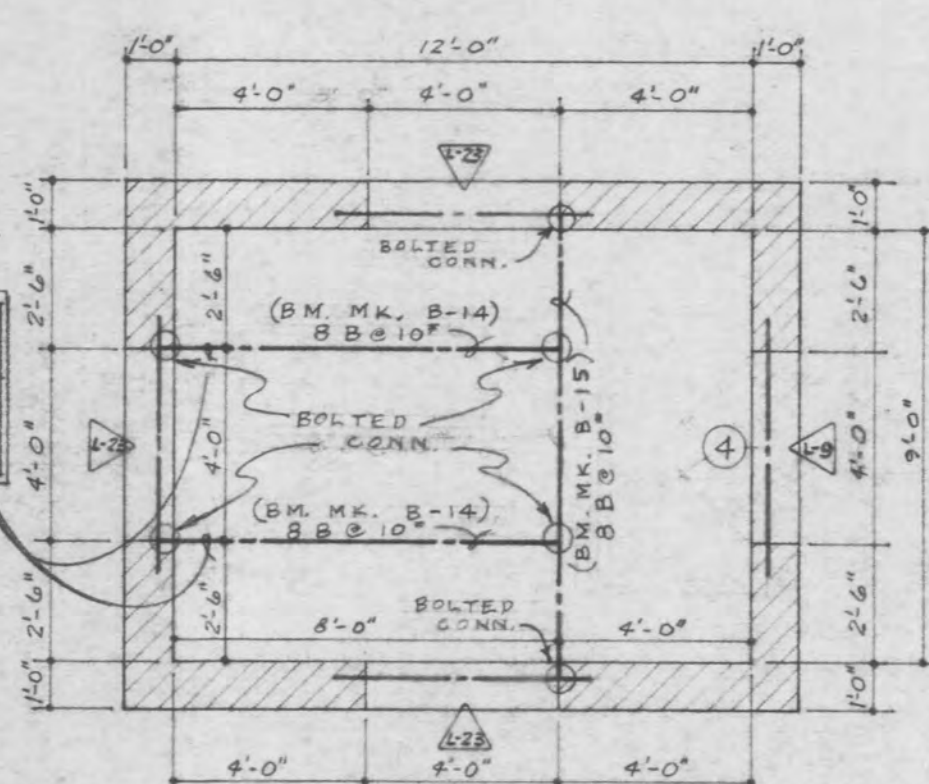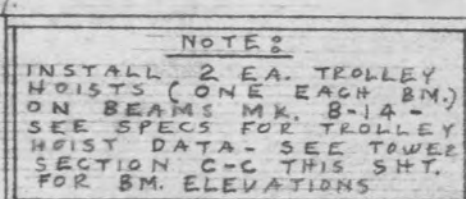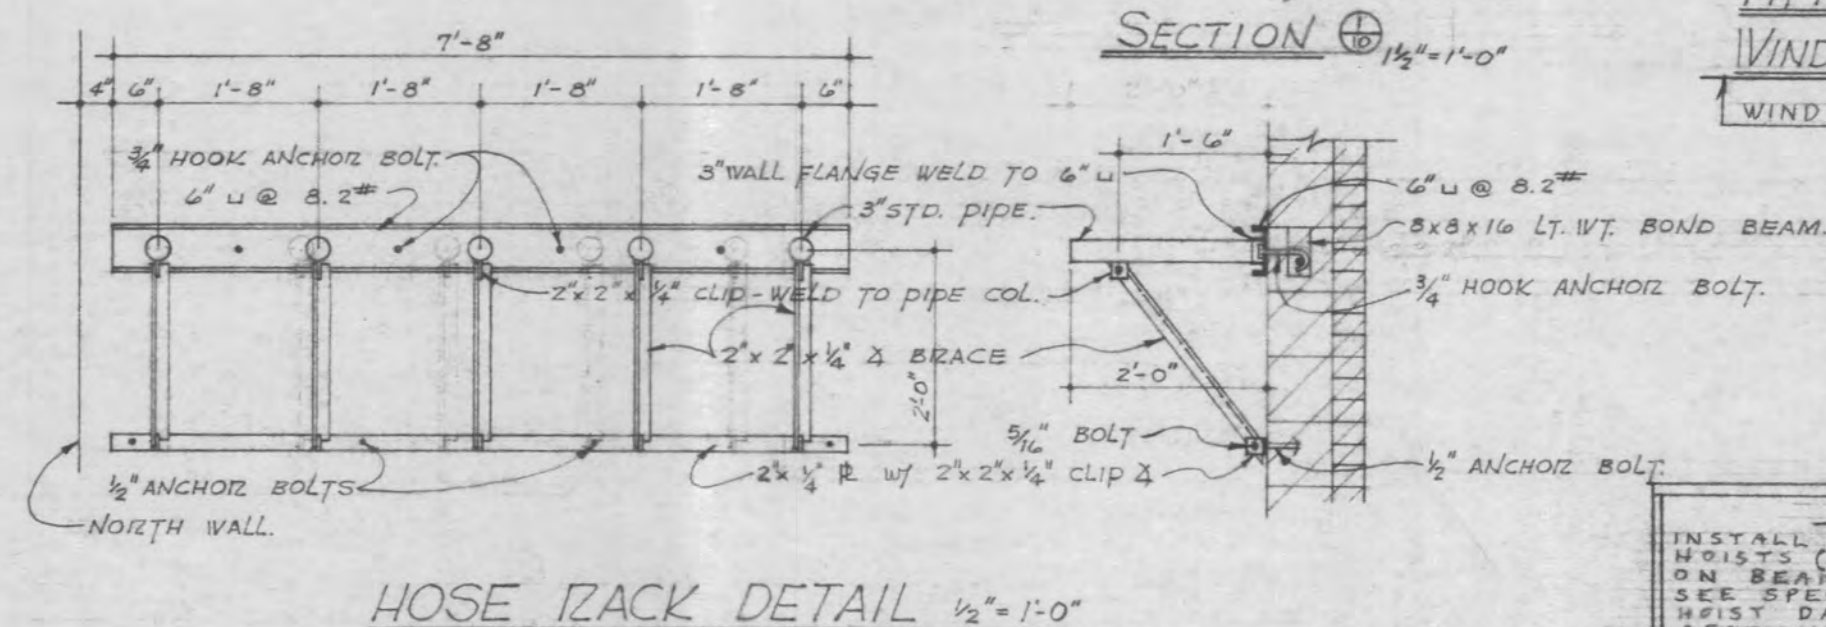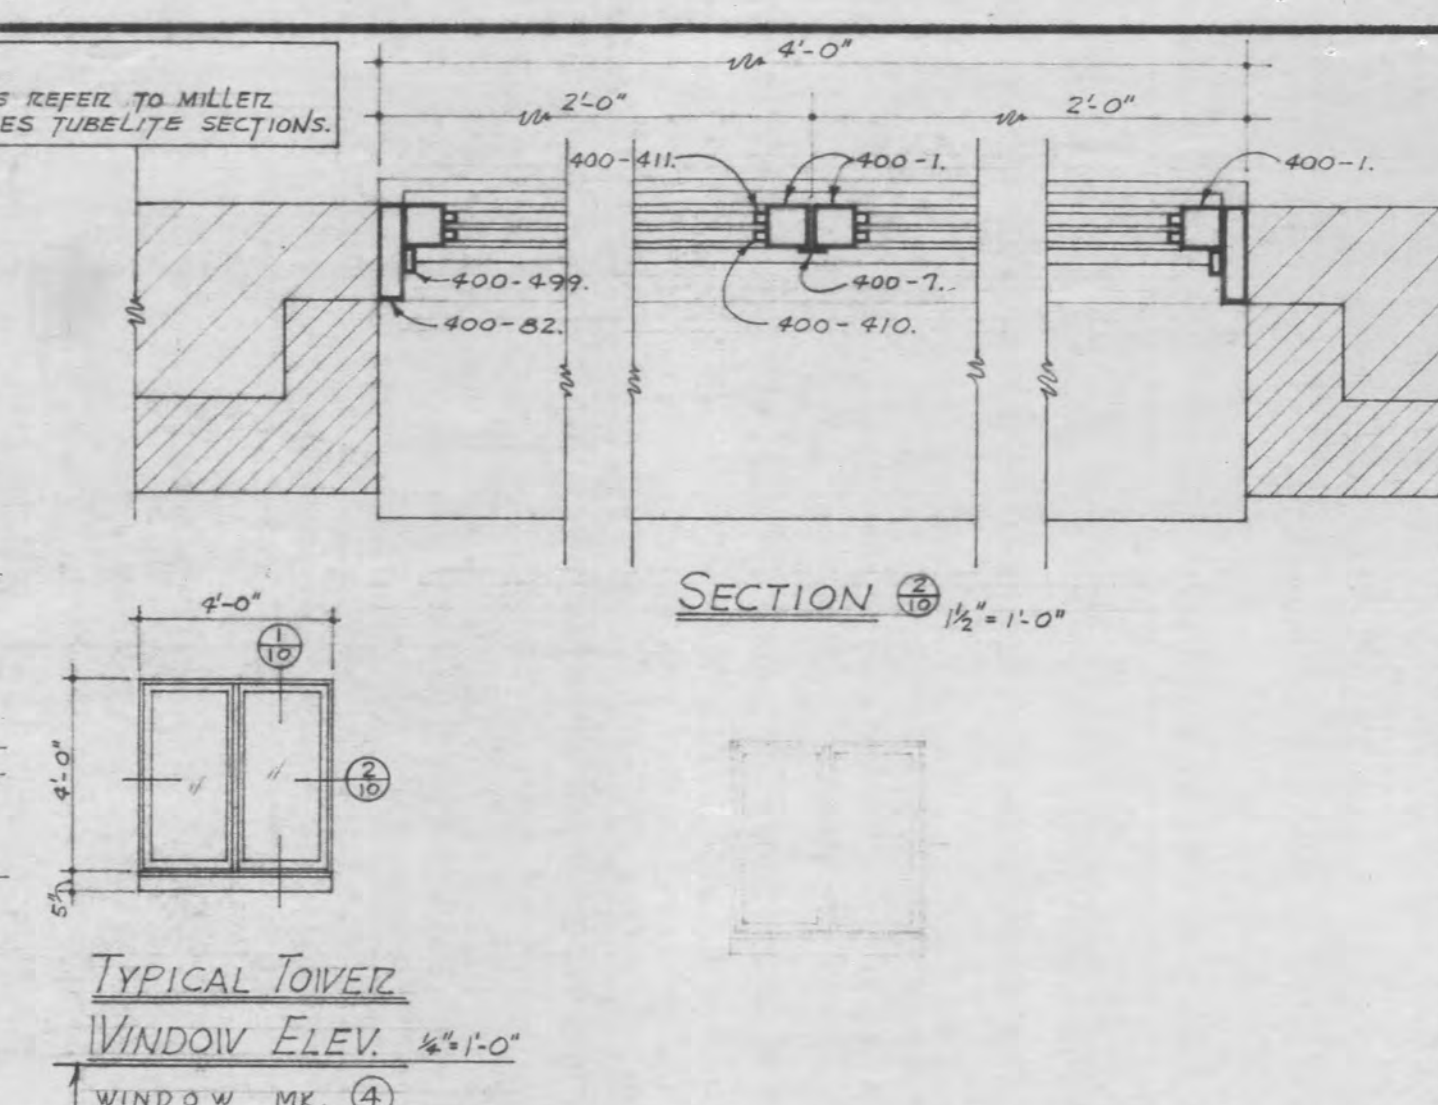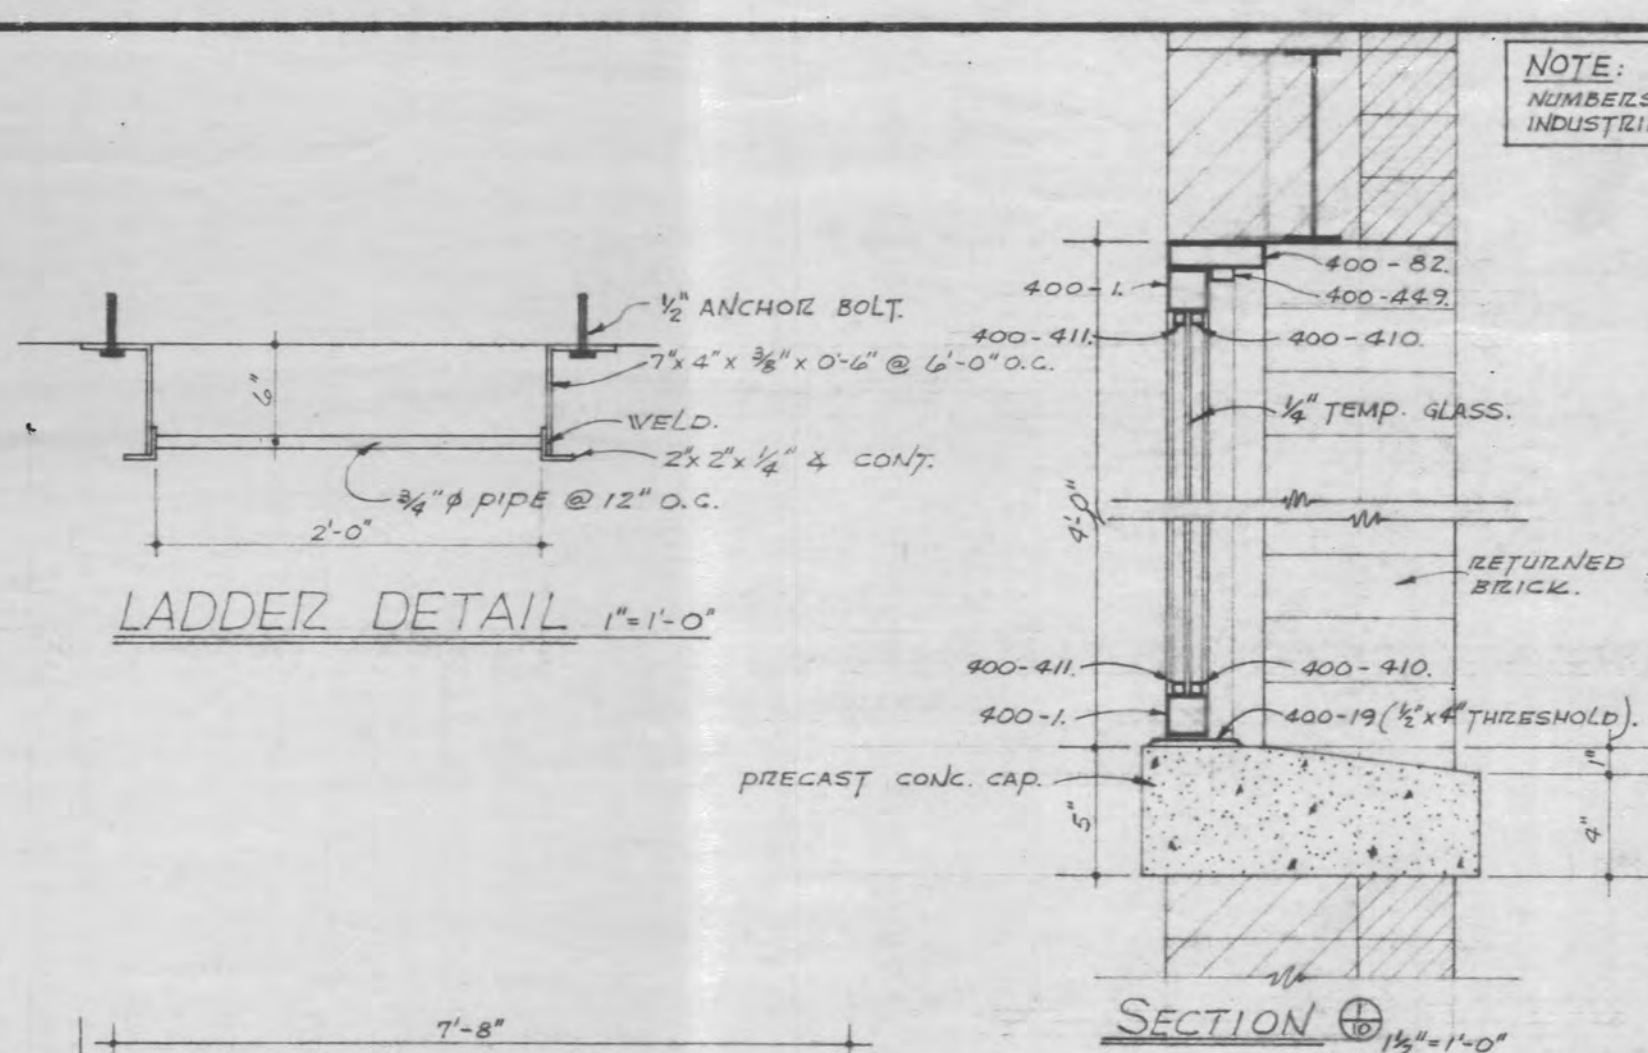

20' V.E. BUILT-UP ROOF
OVER PAINTED ROOF DECK
EL. 12.95'

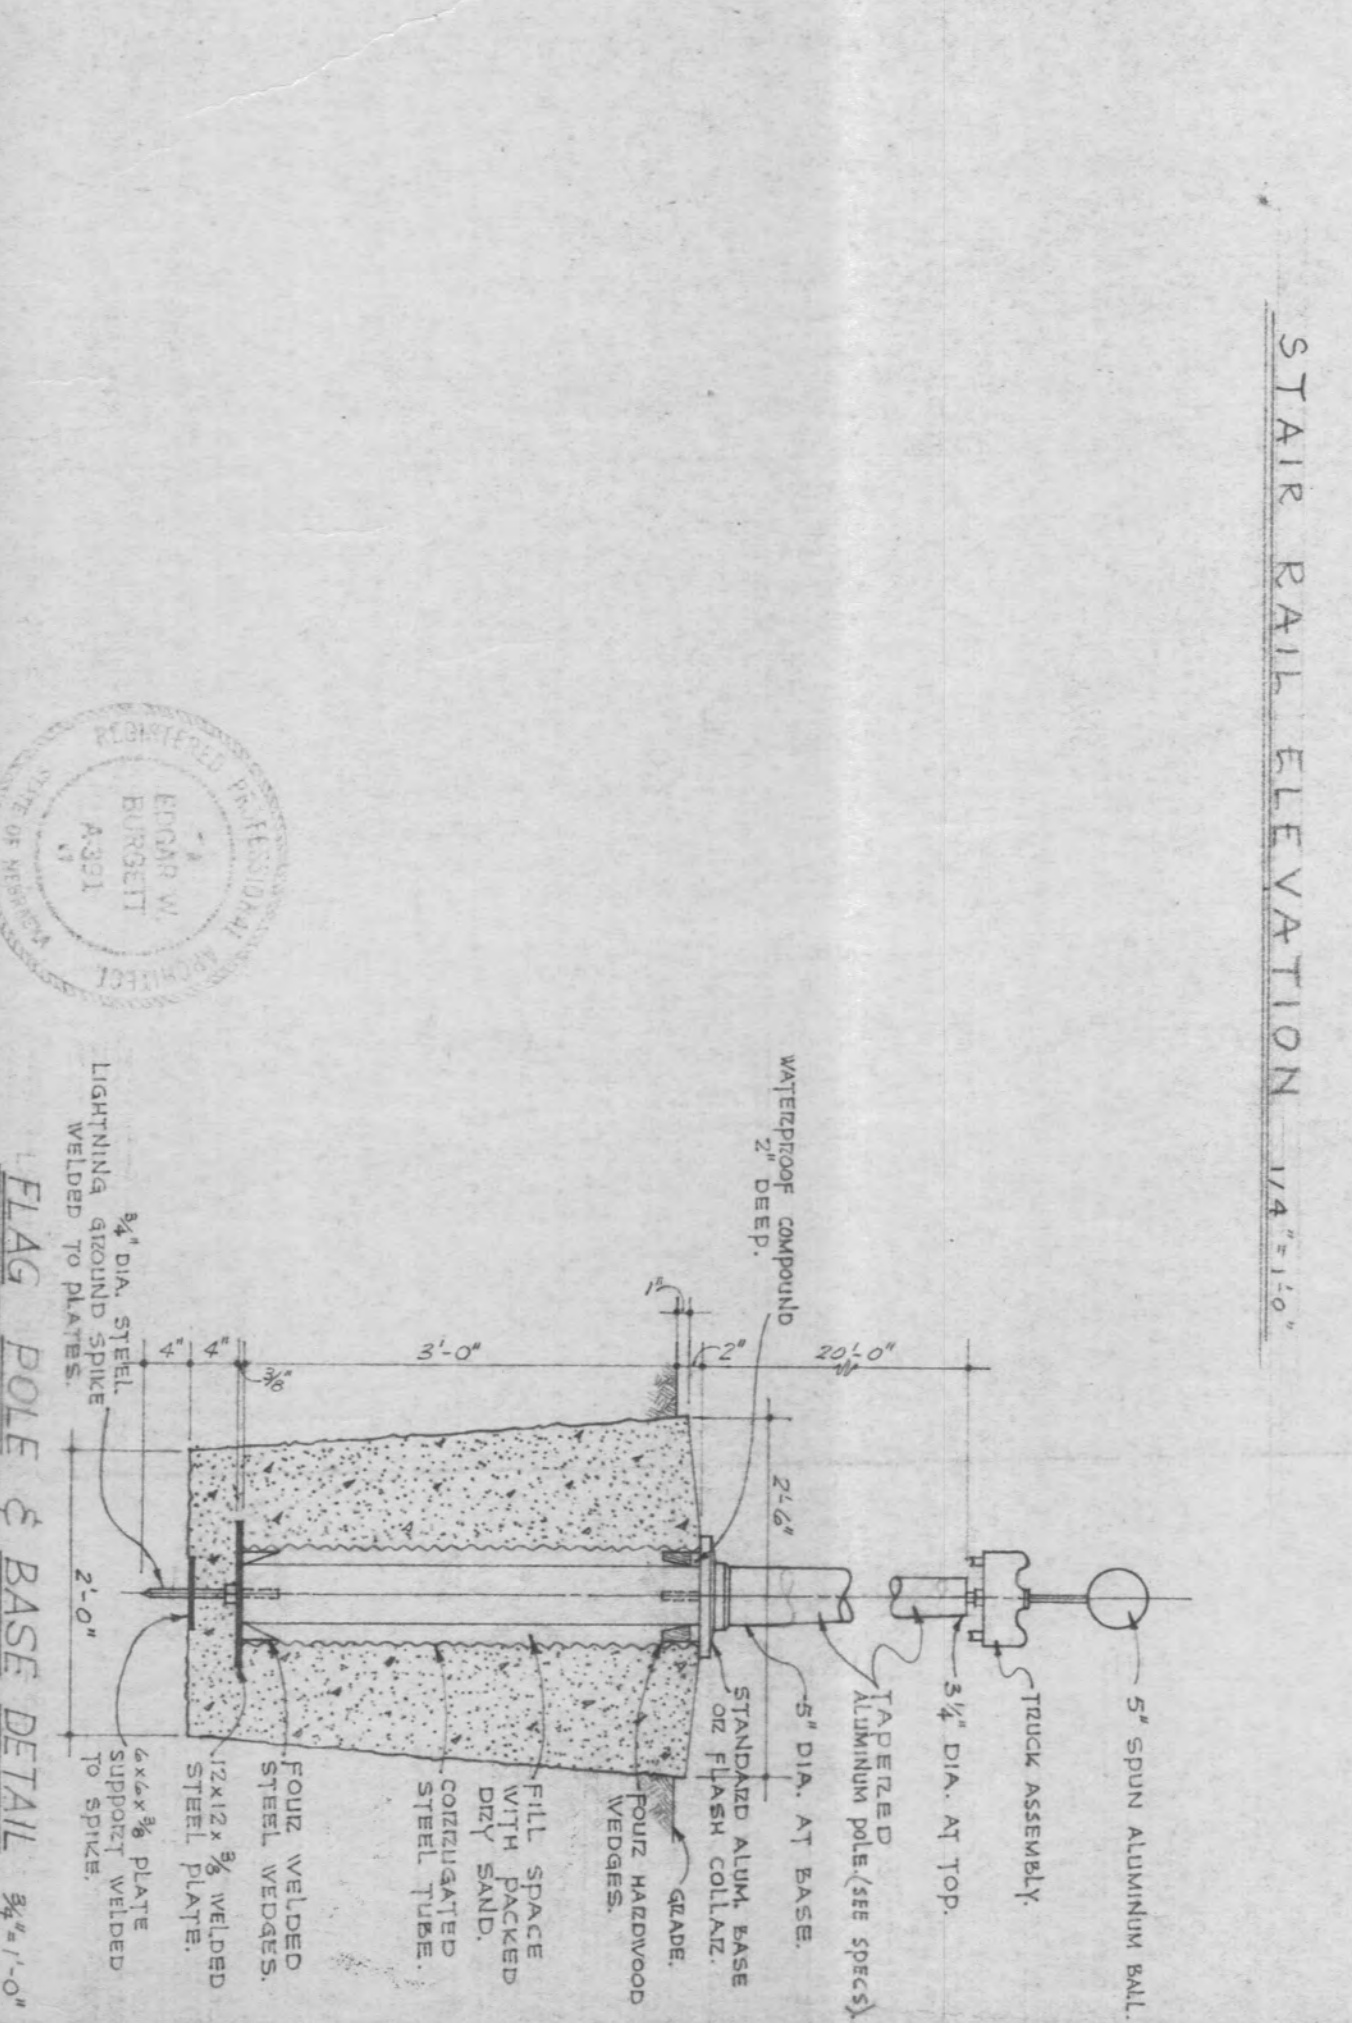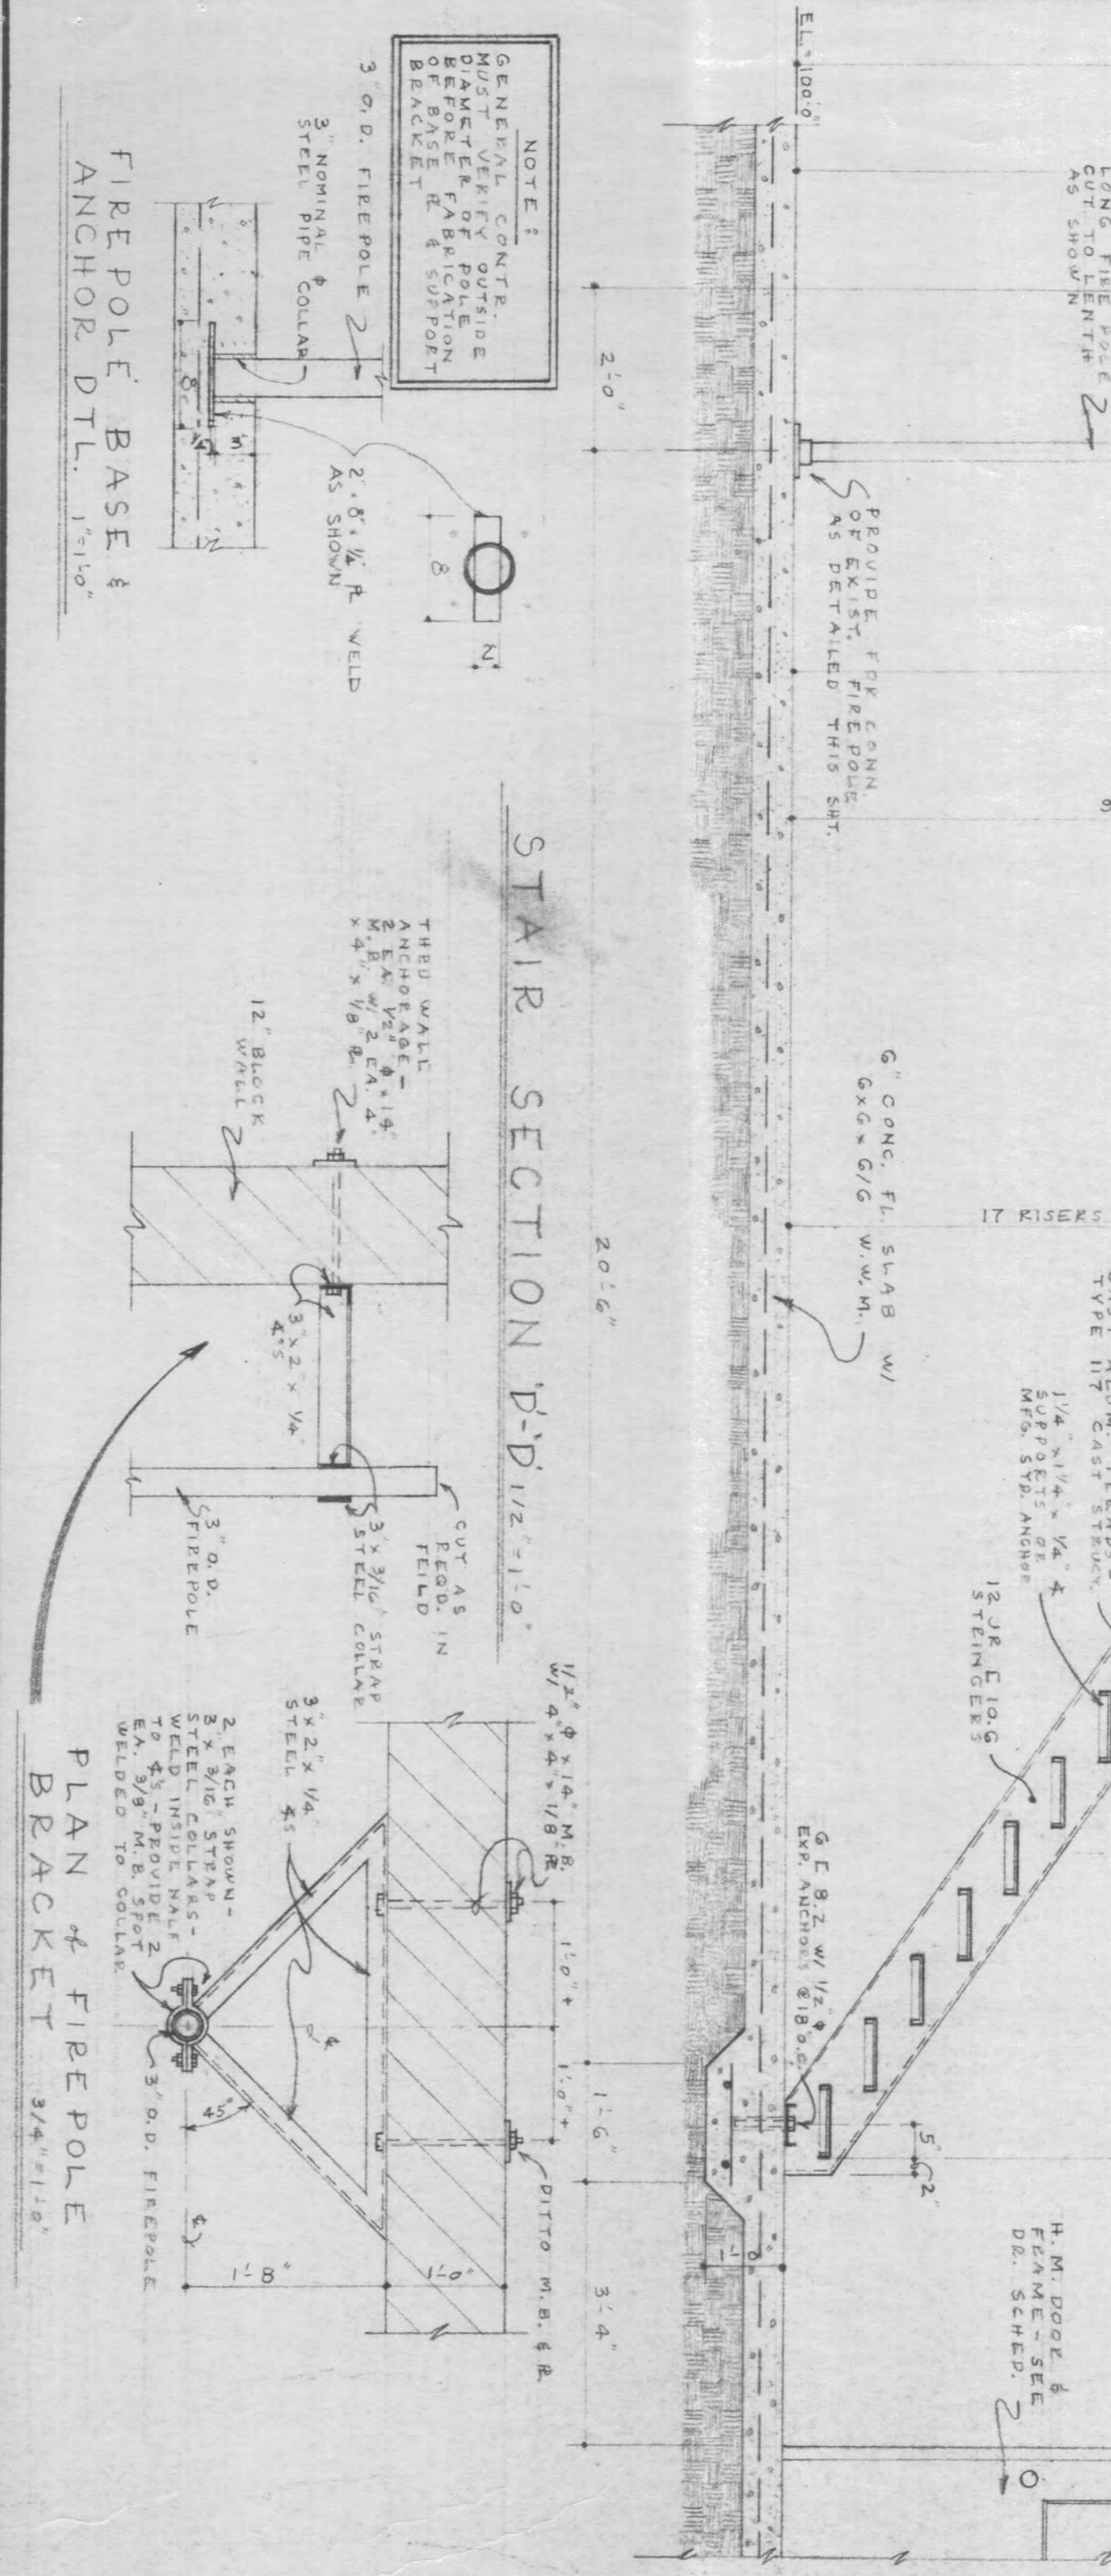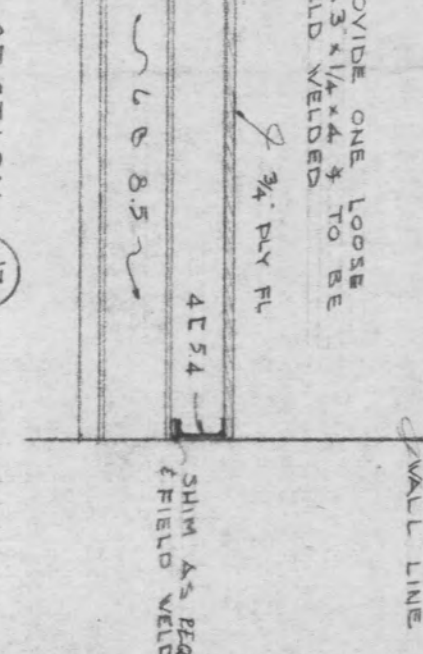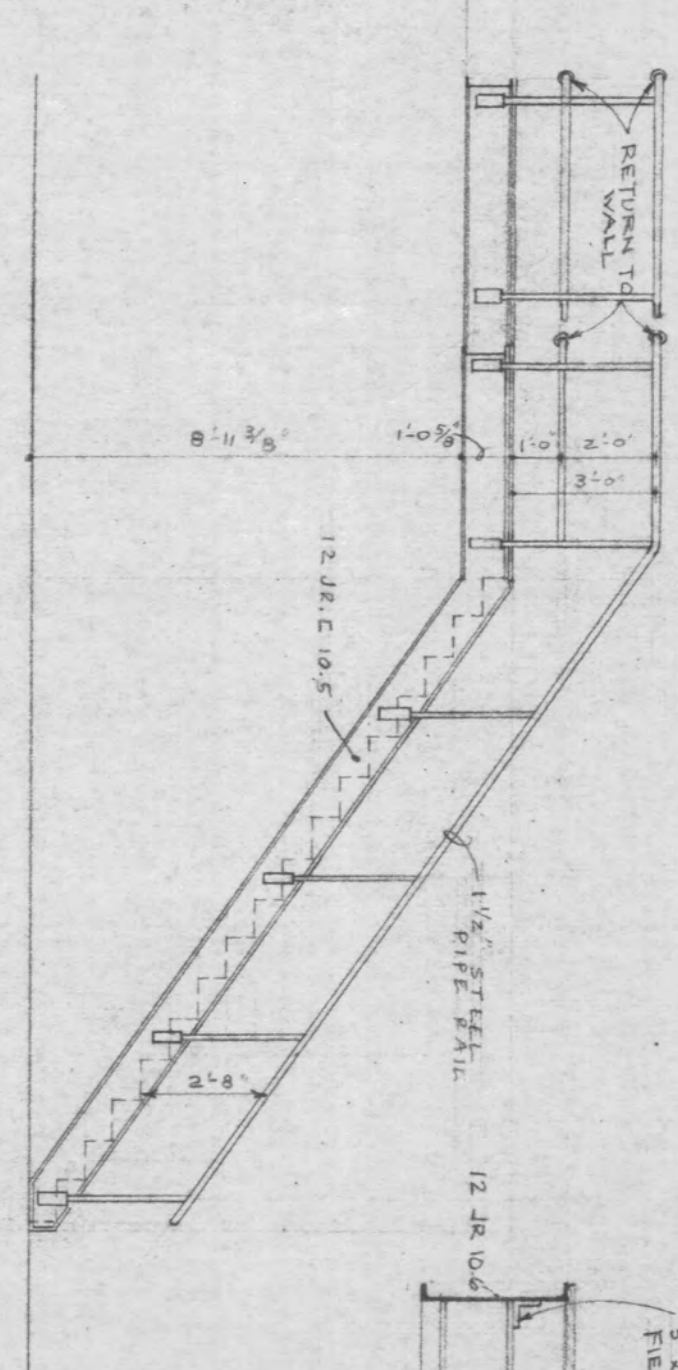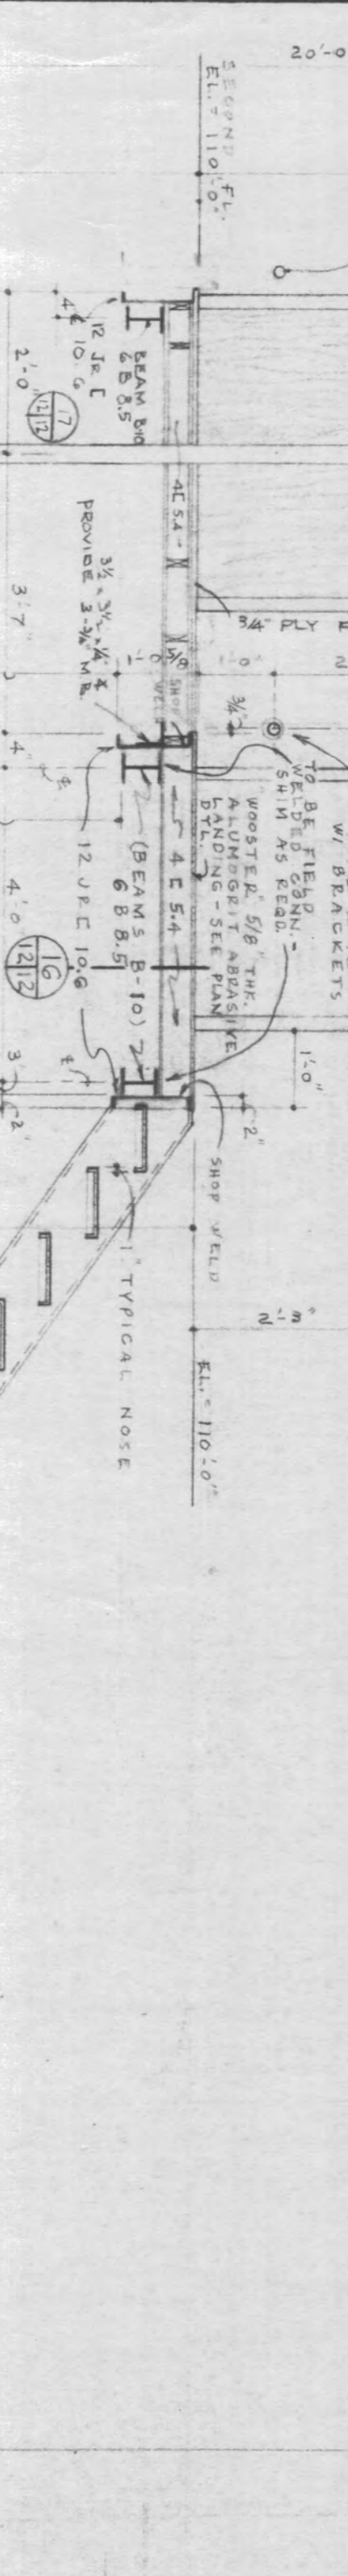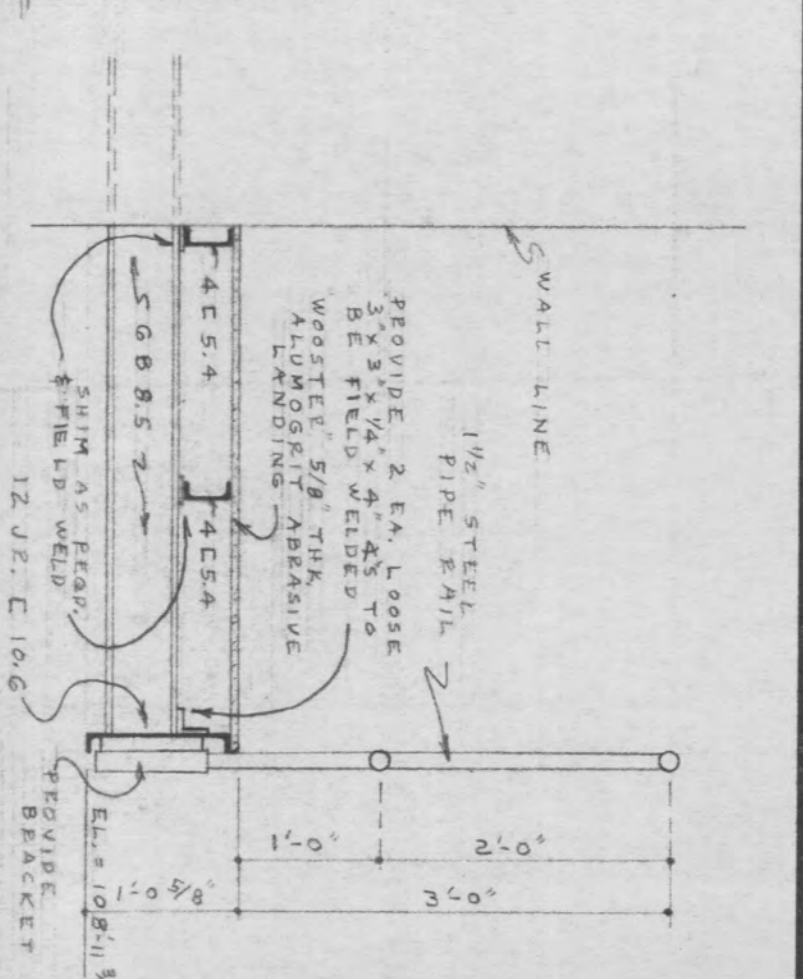
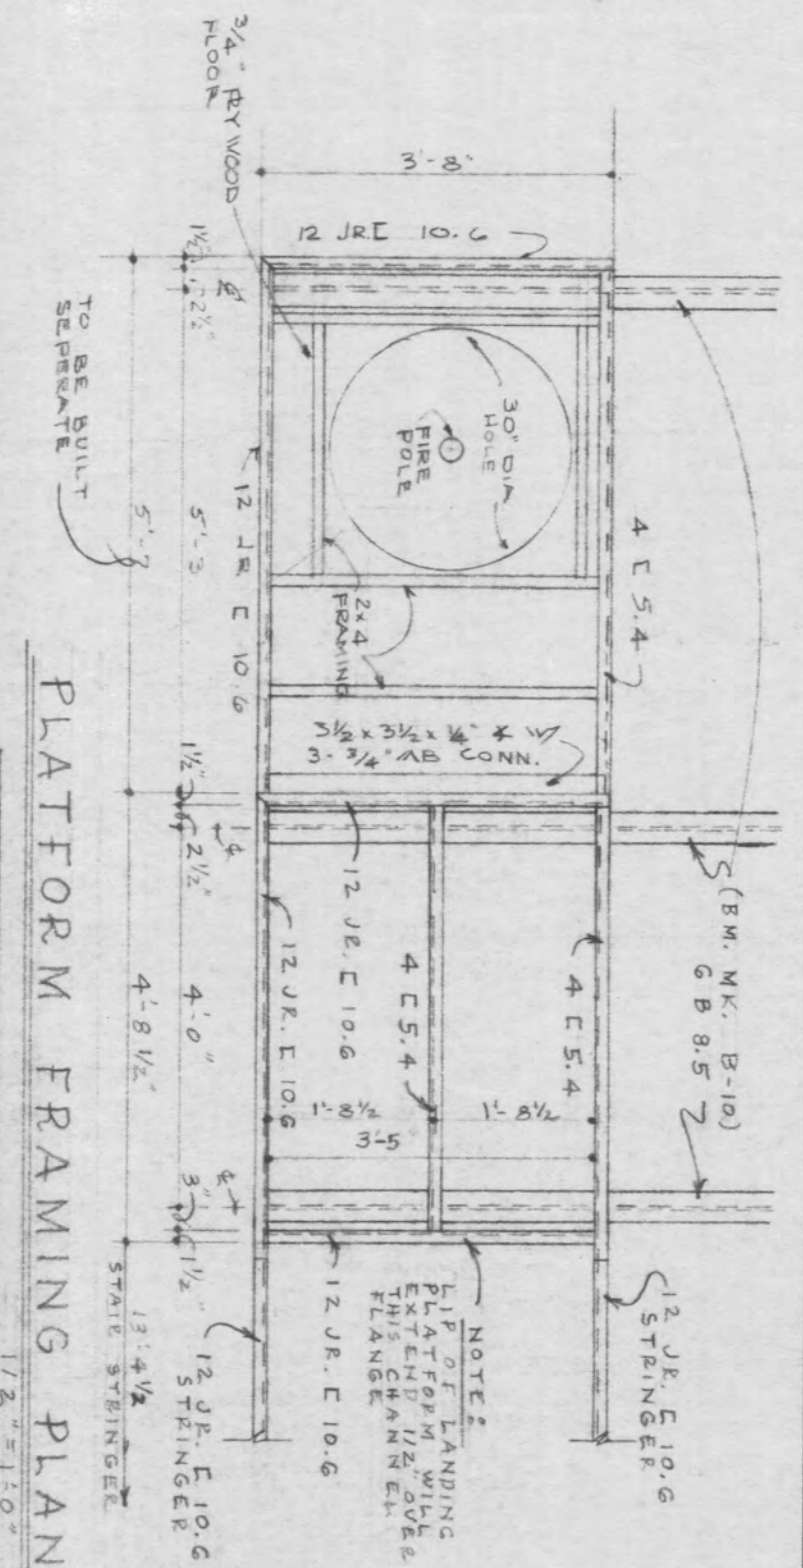
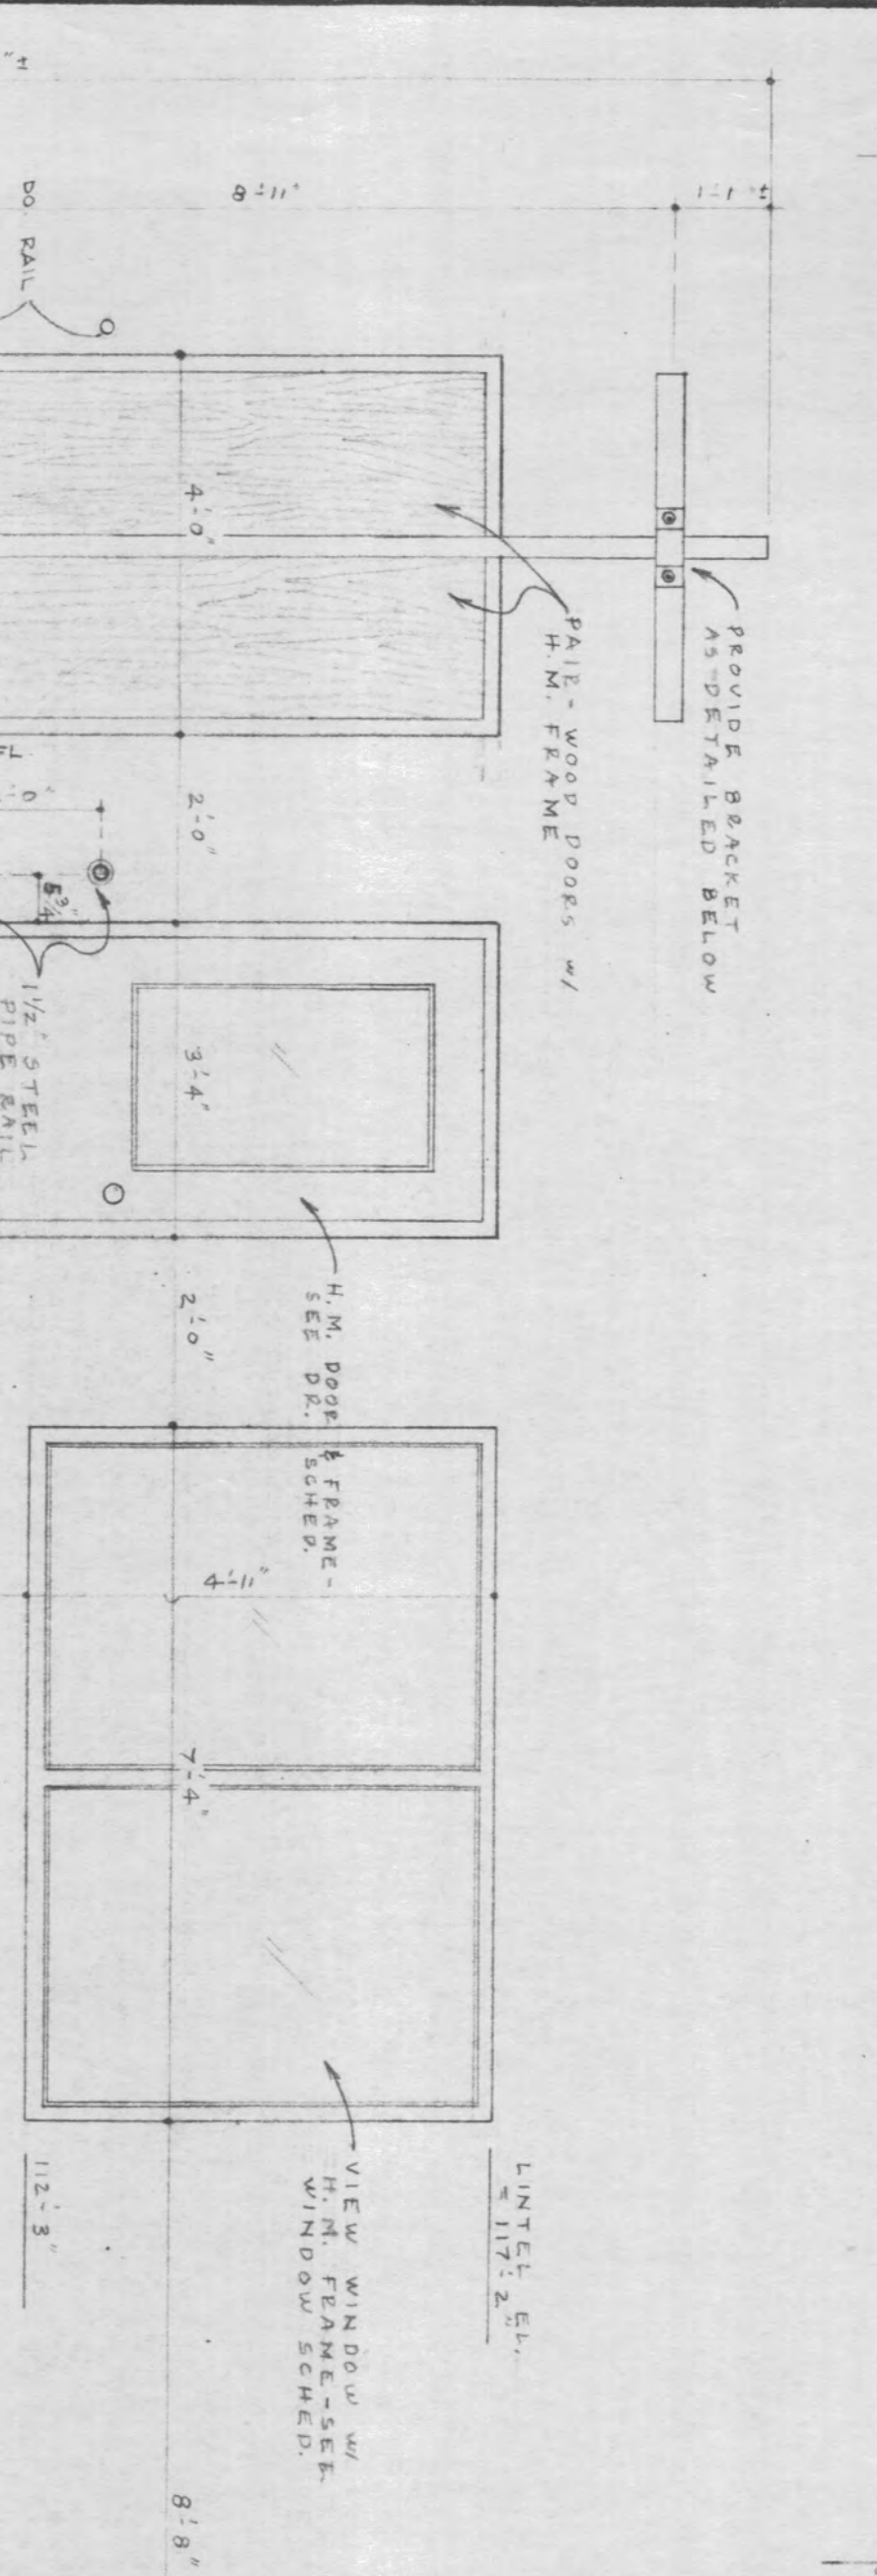


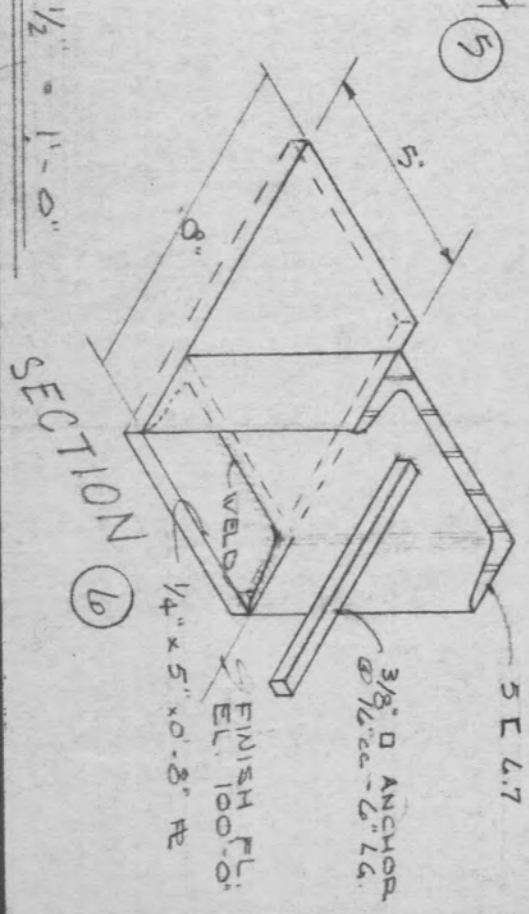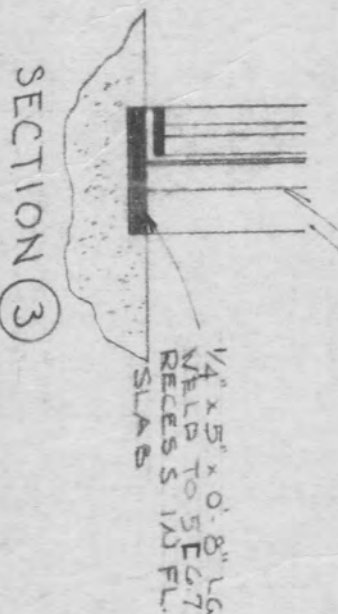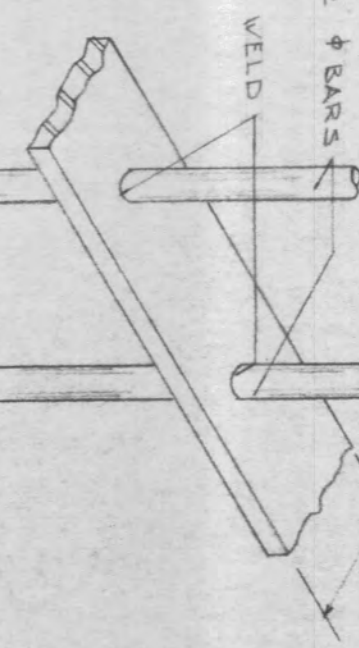  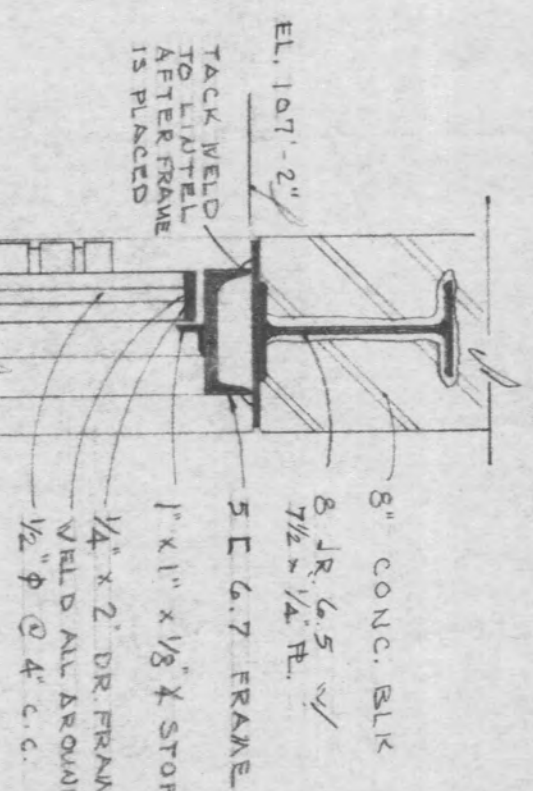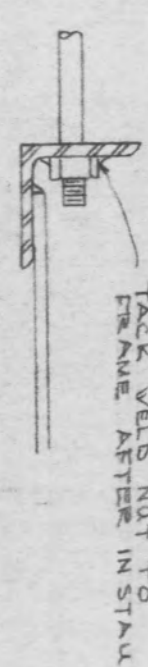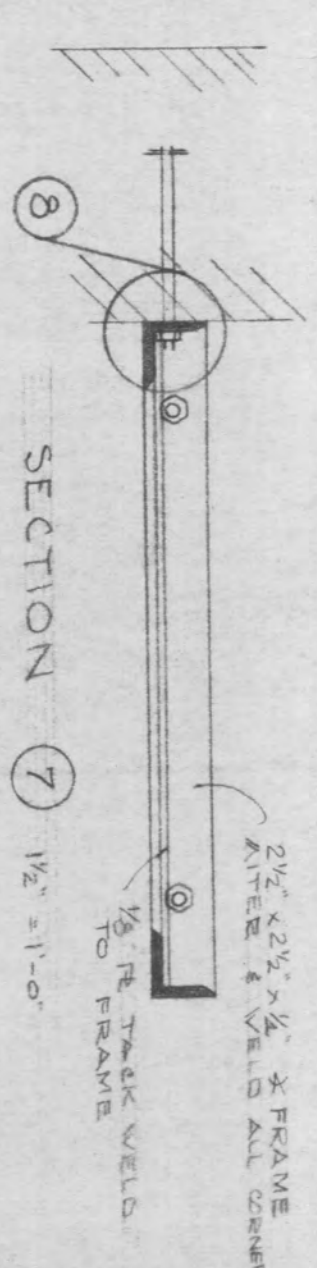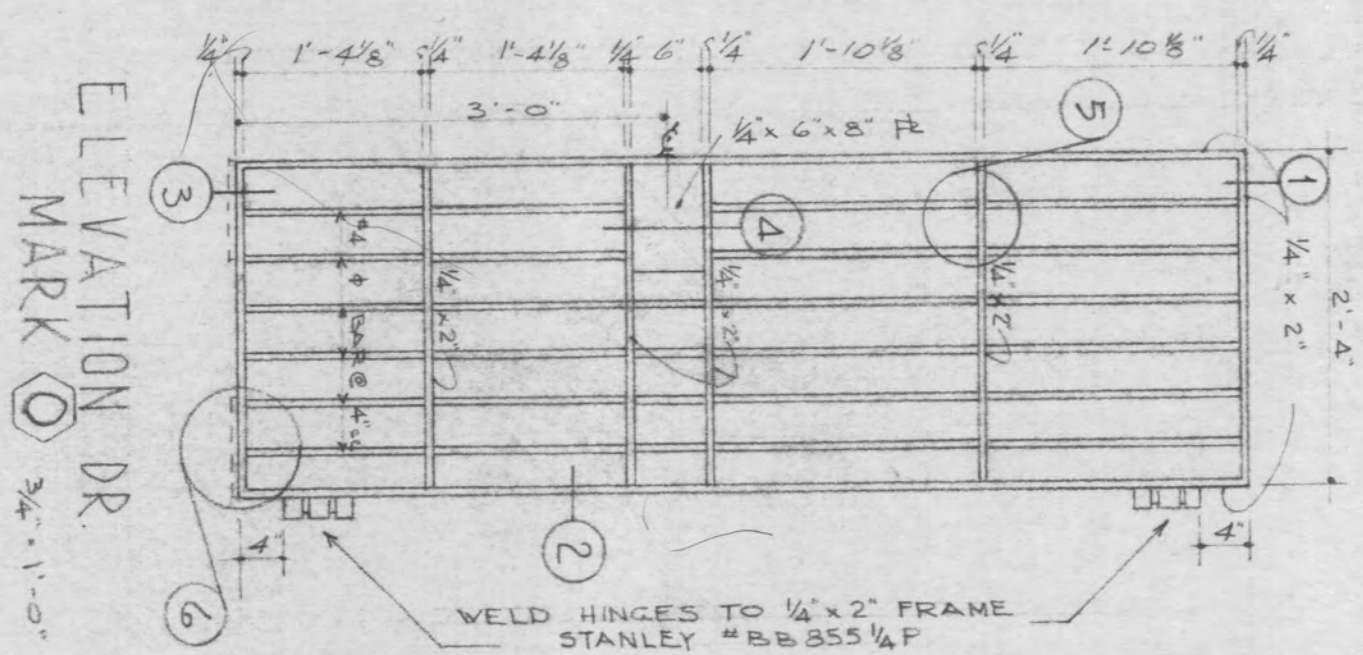
$$1\frac{1}{2}'' \times 1'-0''$$


5

FIRE STATION - POLICE DEPT.
for CITY of YORK
YORK NEBRASKA

DOOR SCHEDULE




















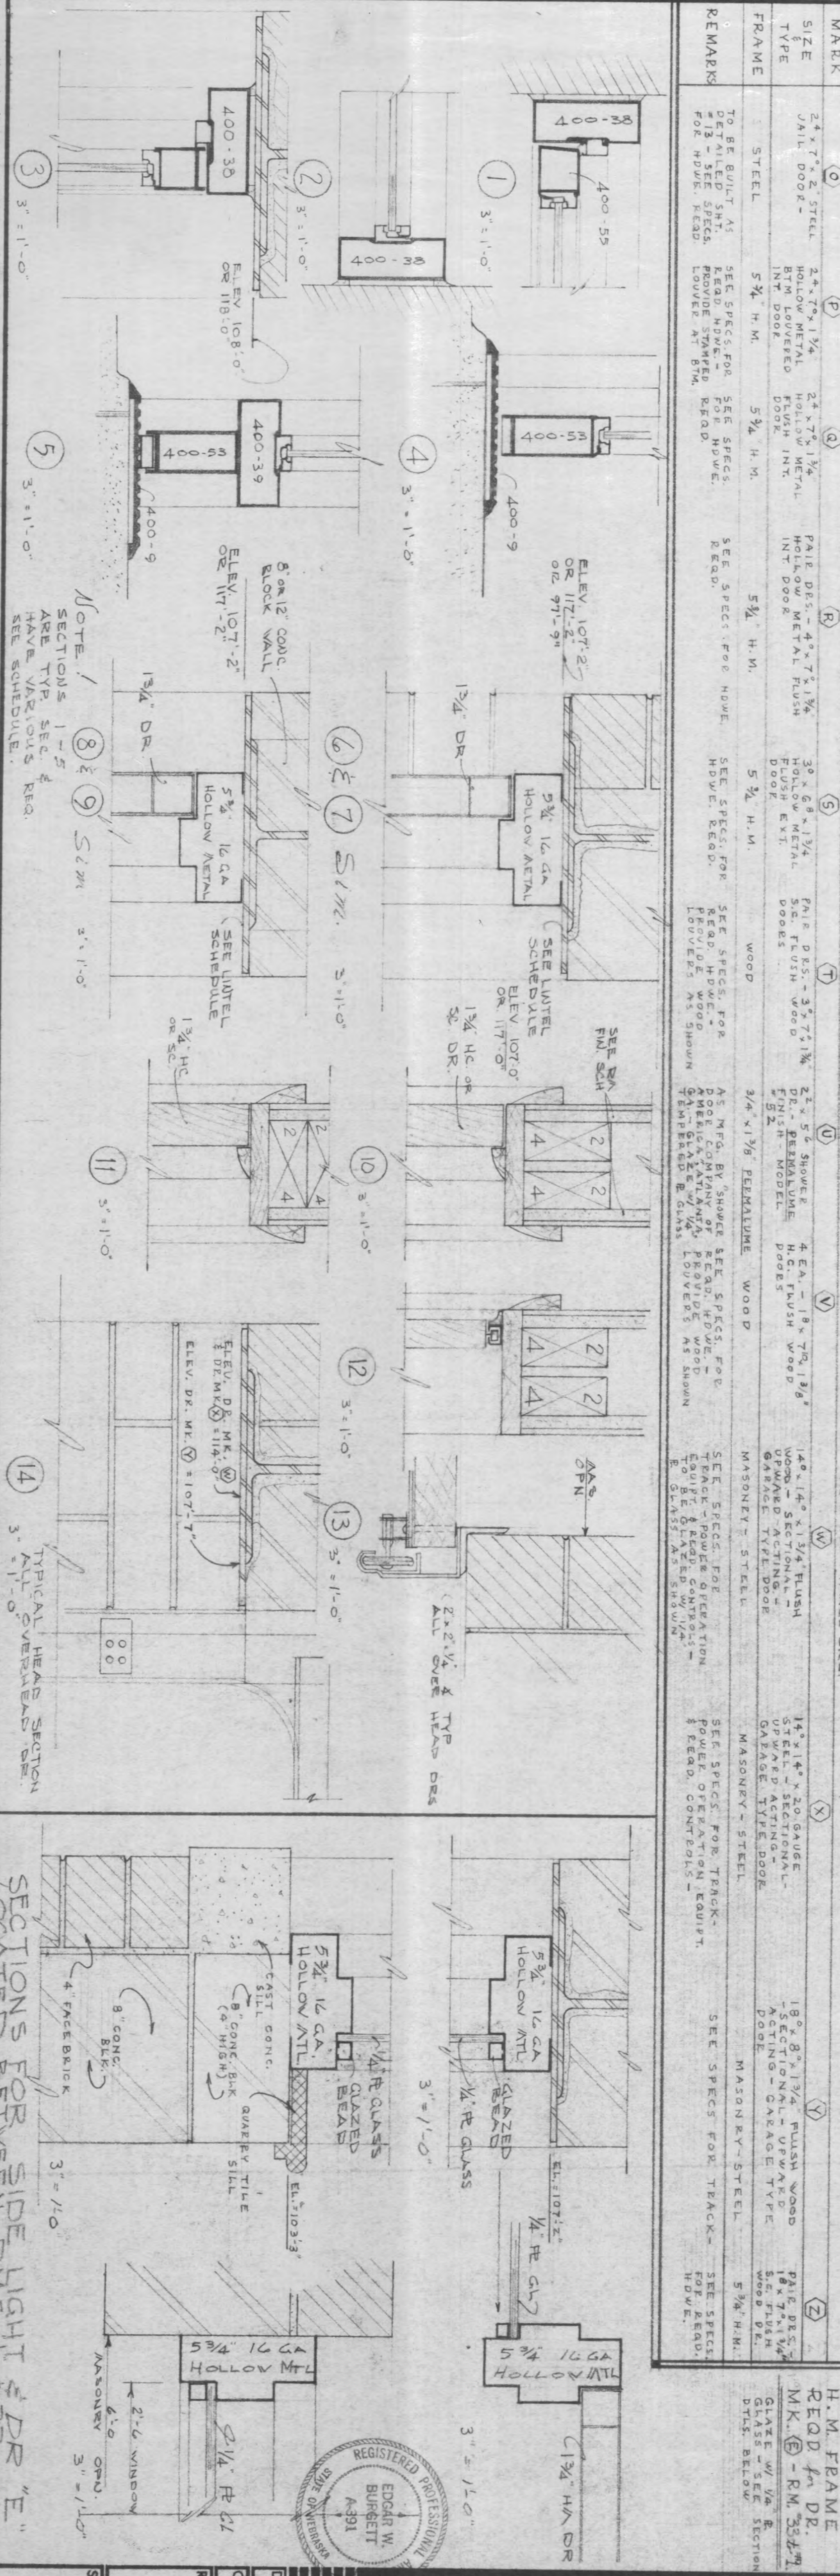
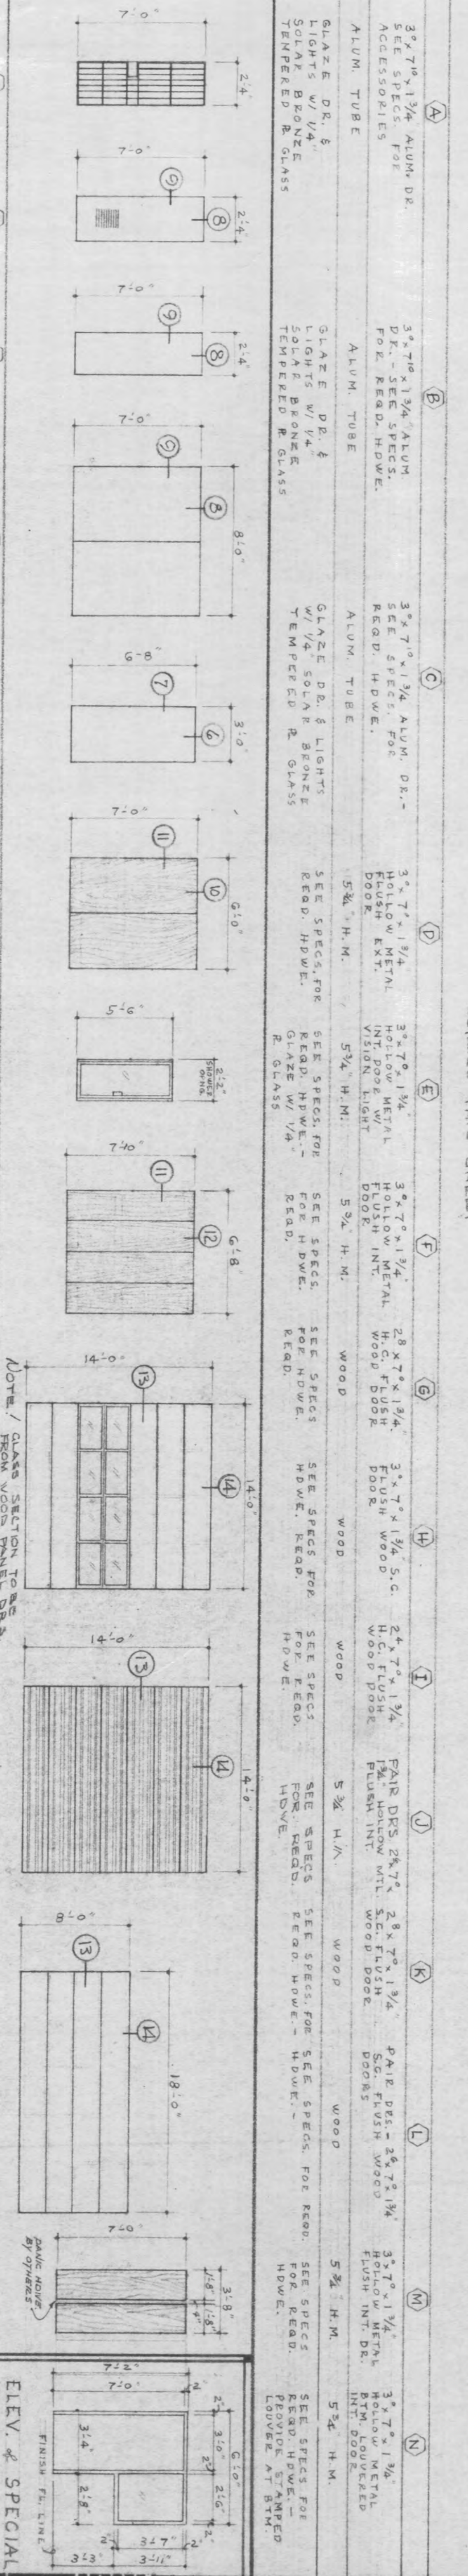
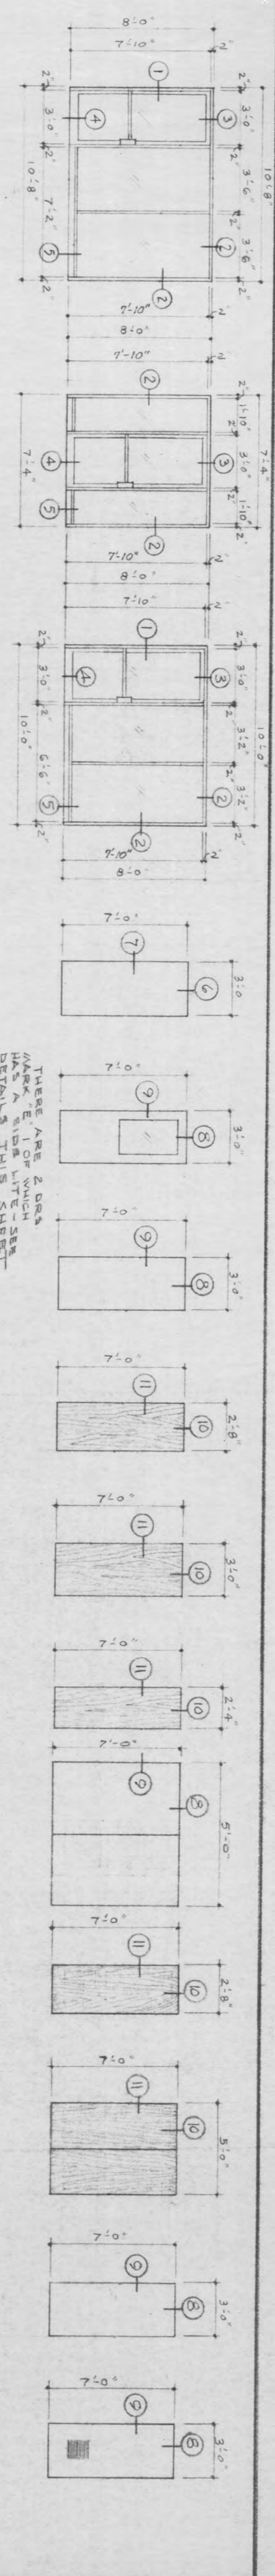


PROVIDED BY ARCHITECT, 1960-1965

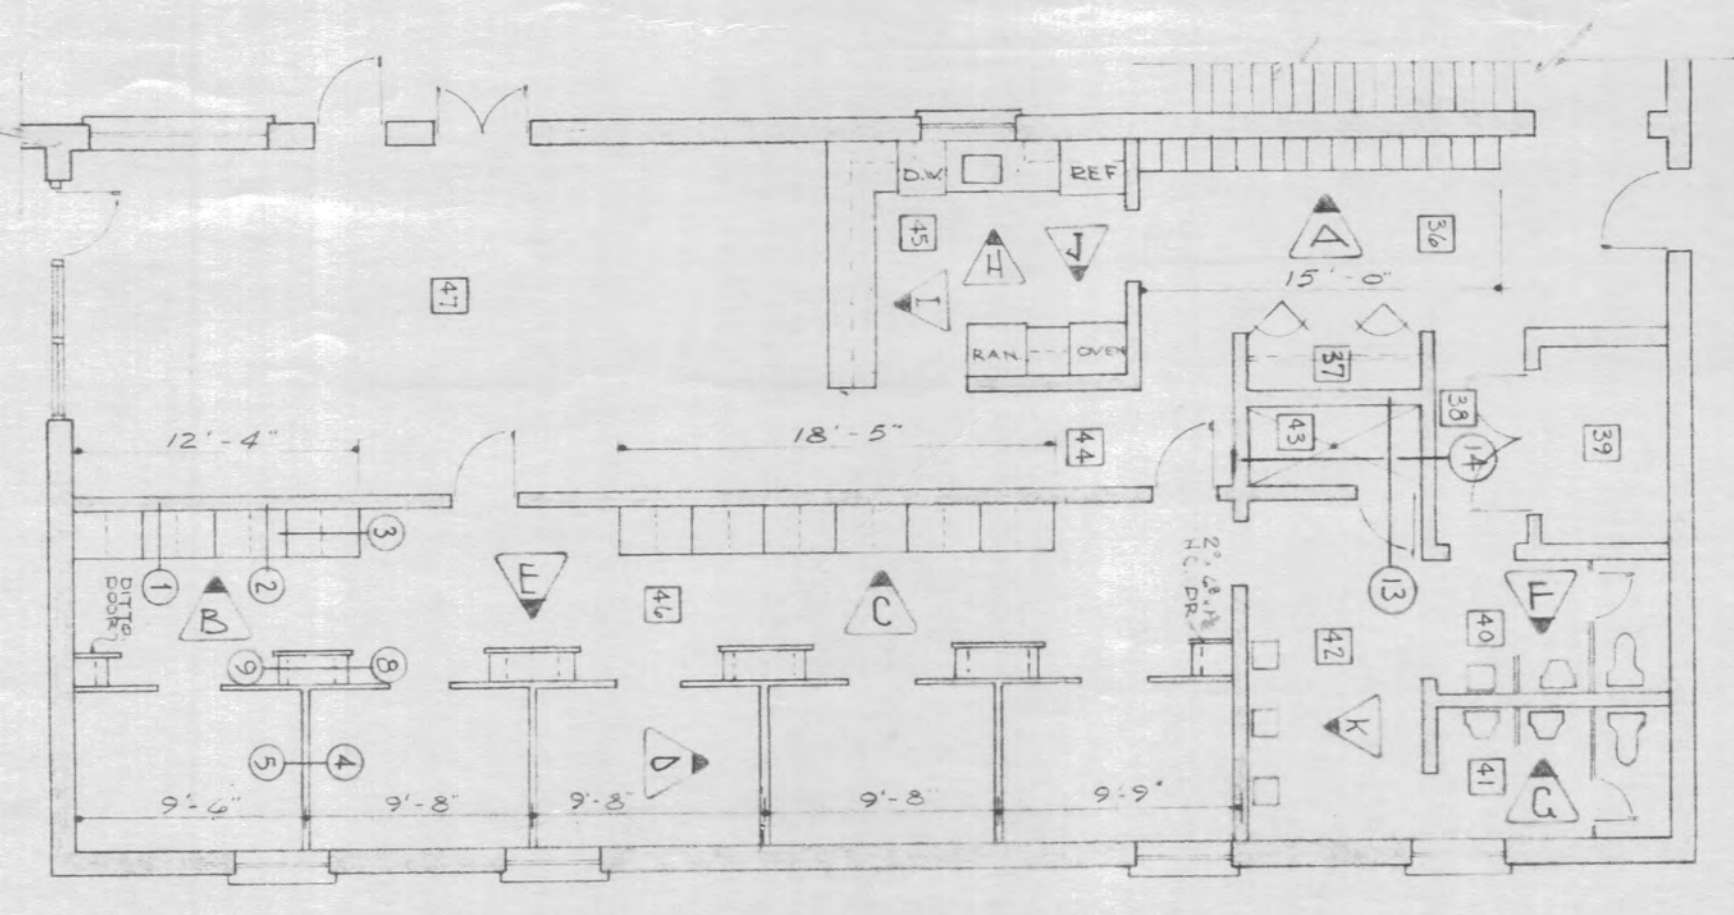

PLAN 1/4" = 1'-0"

SECOND FLOOR PLAN FOR ELEVATIONS & DETAILS

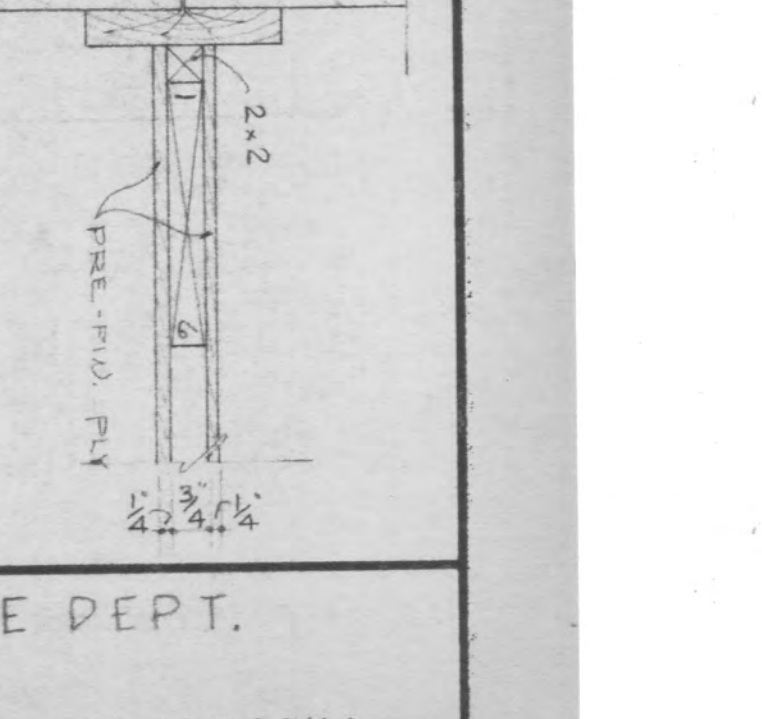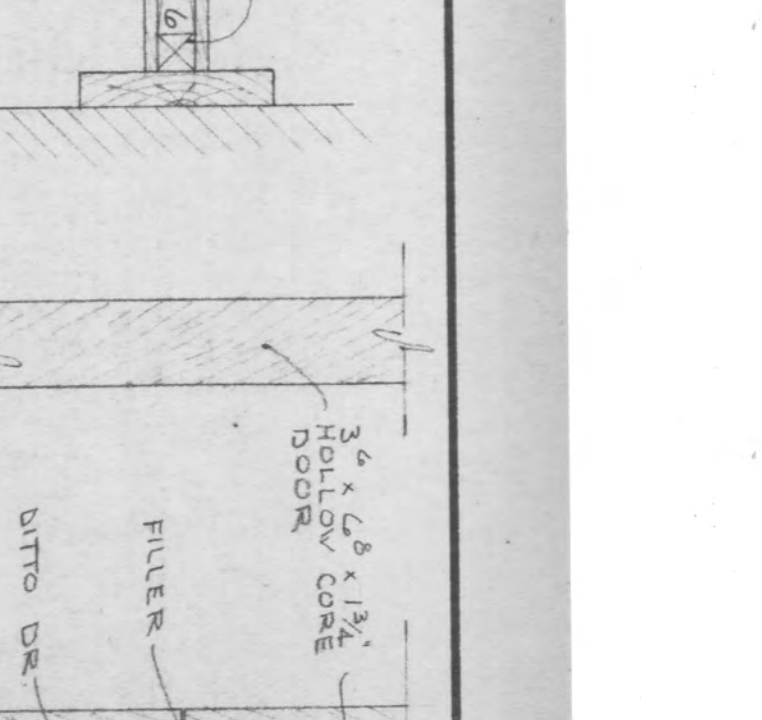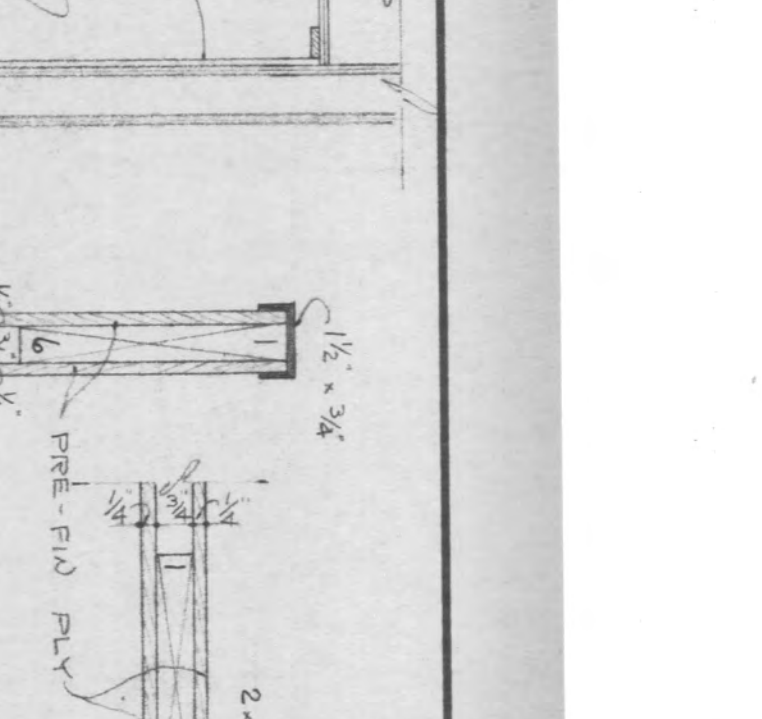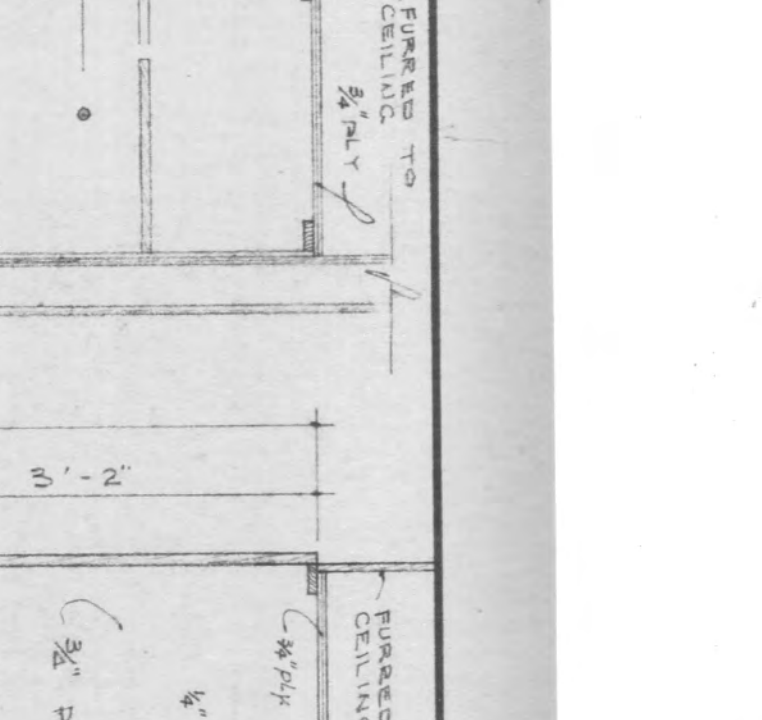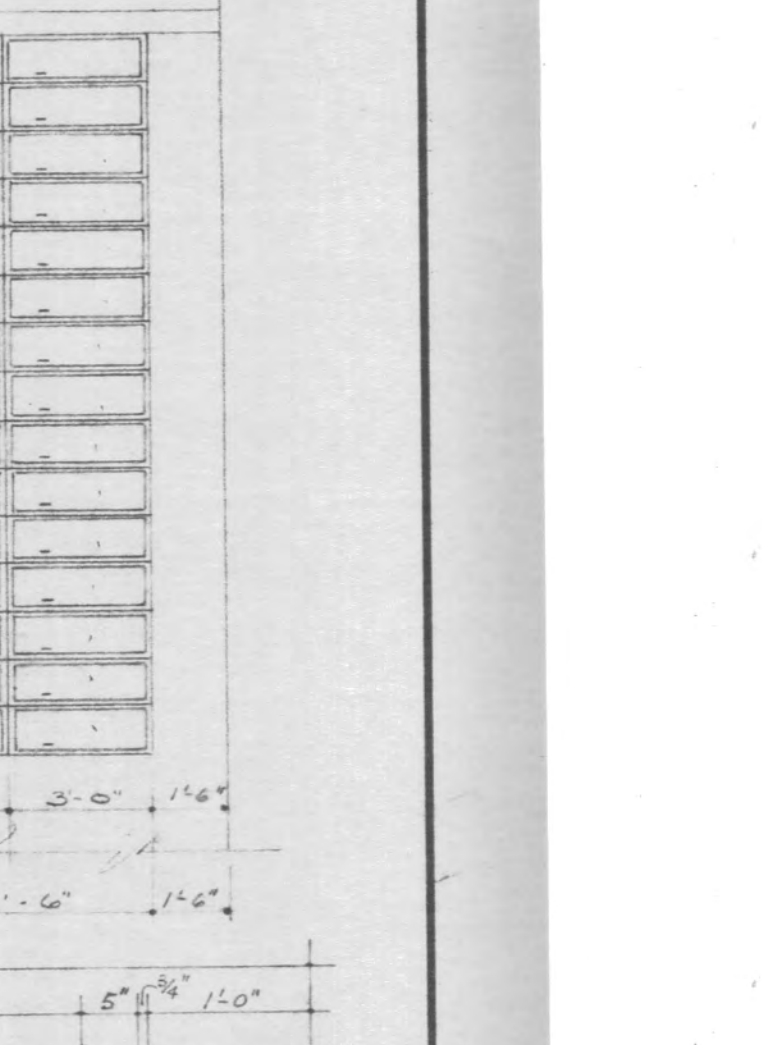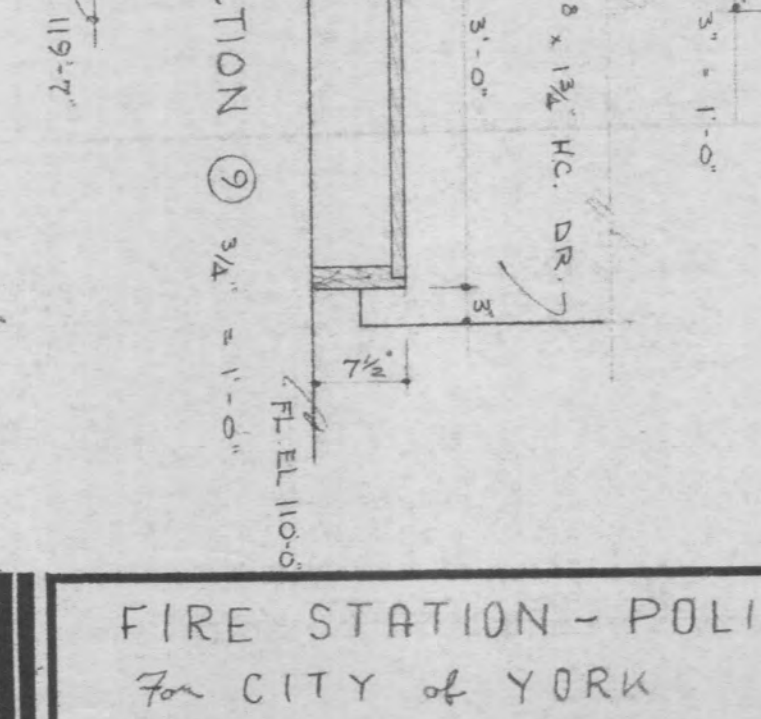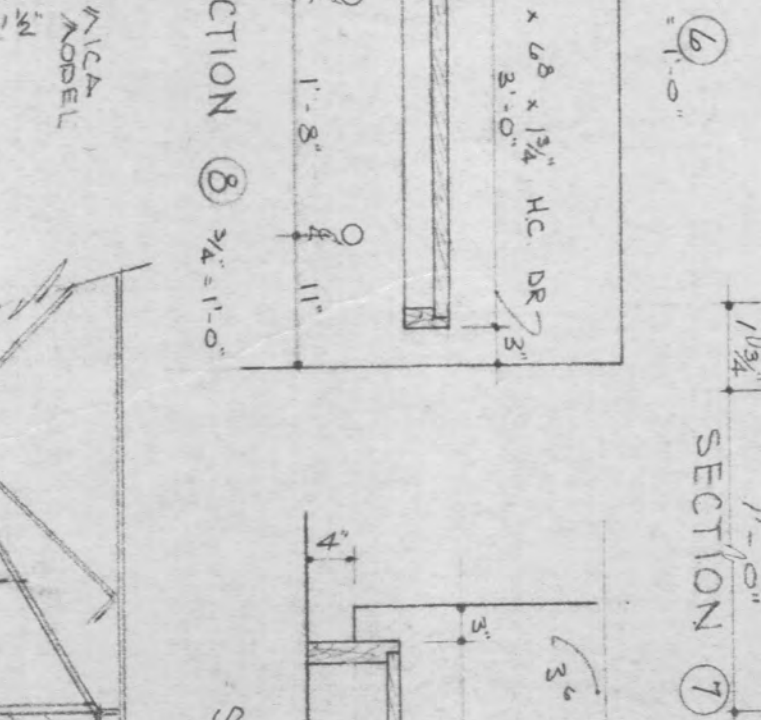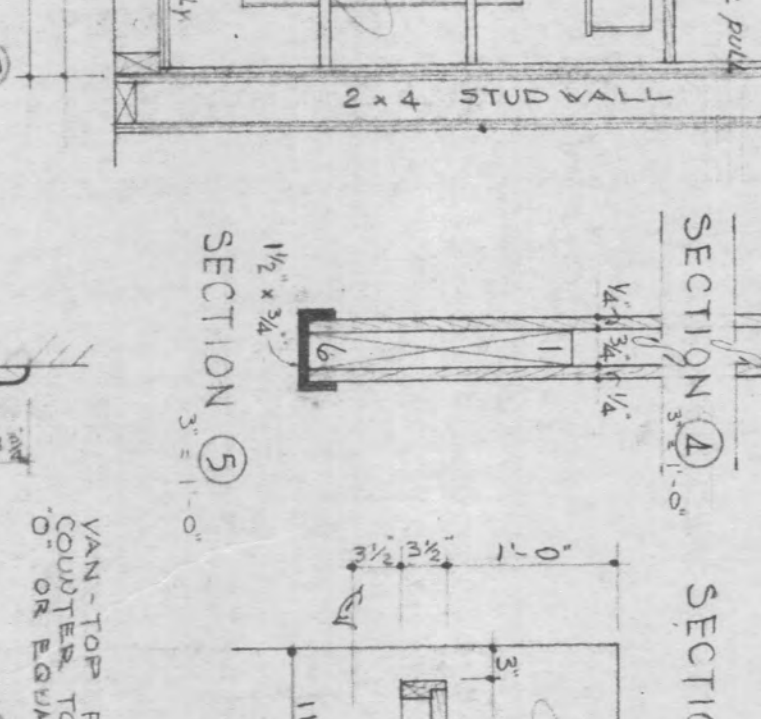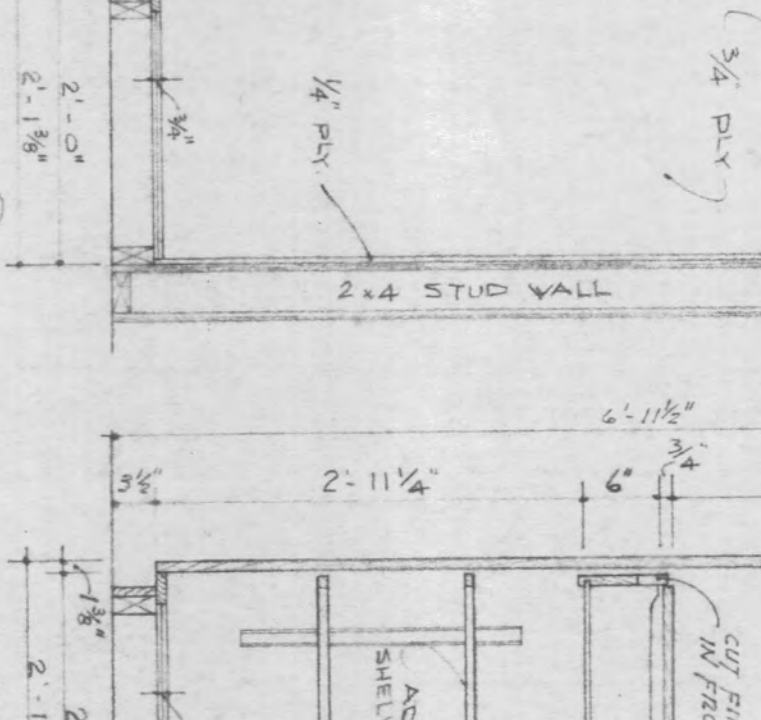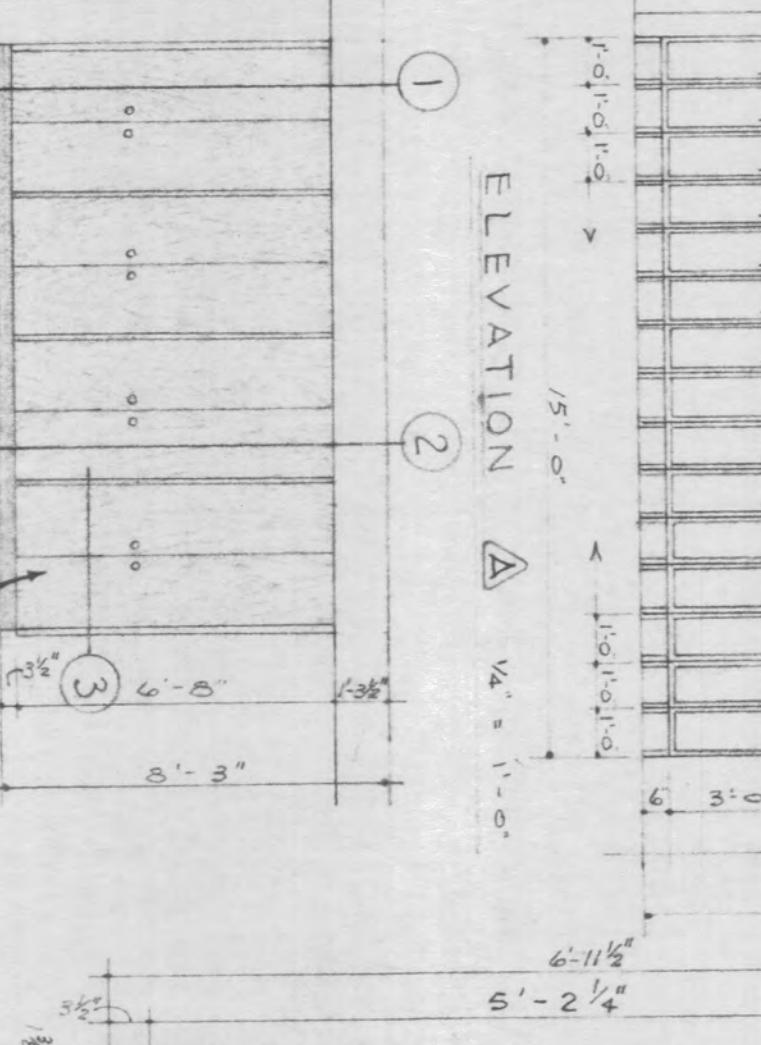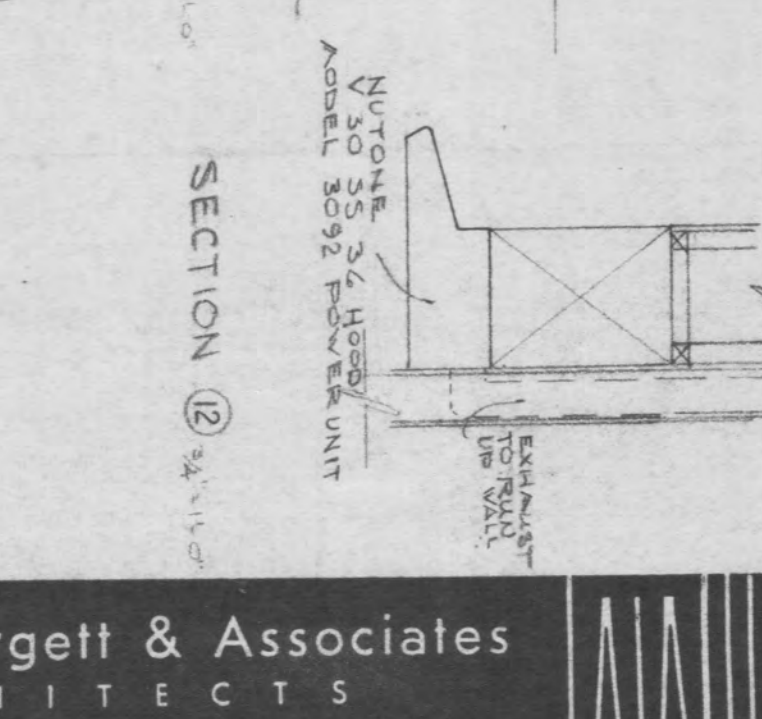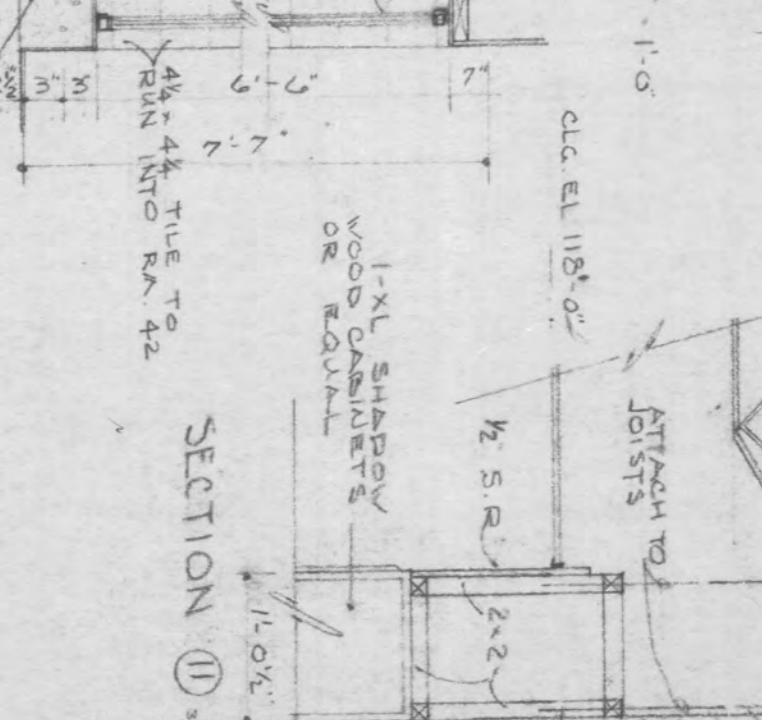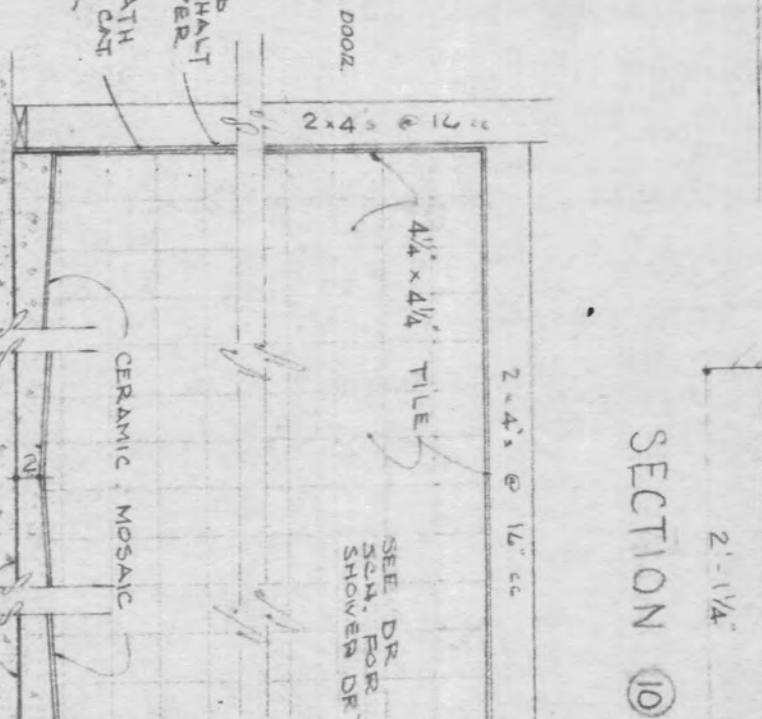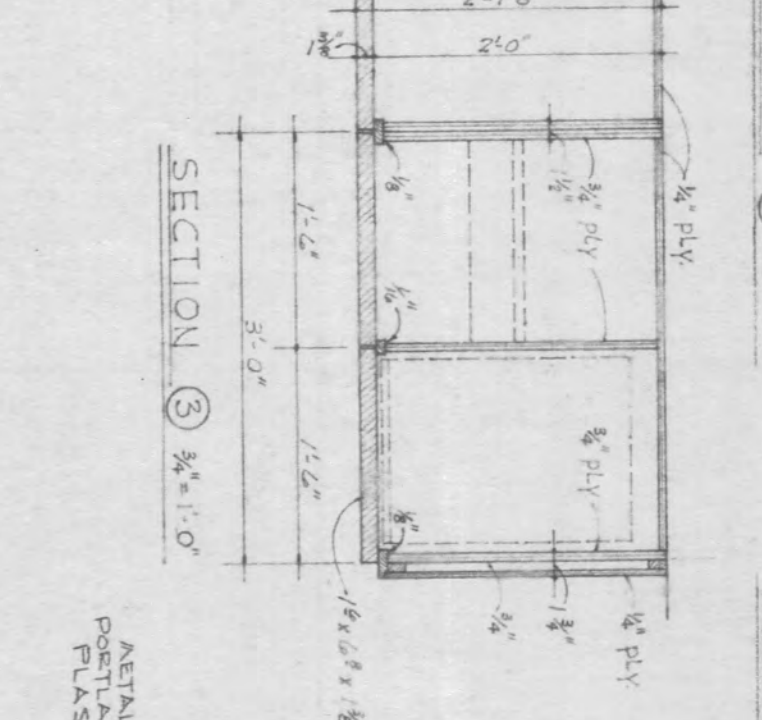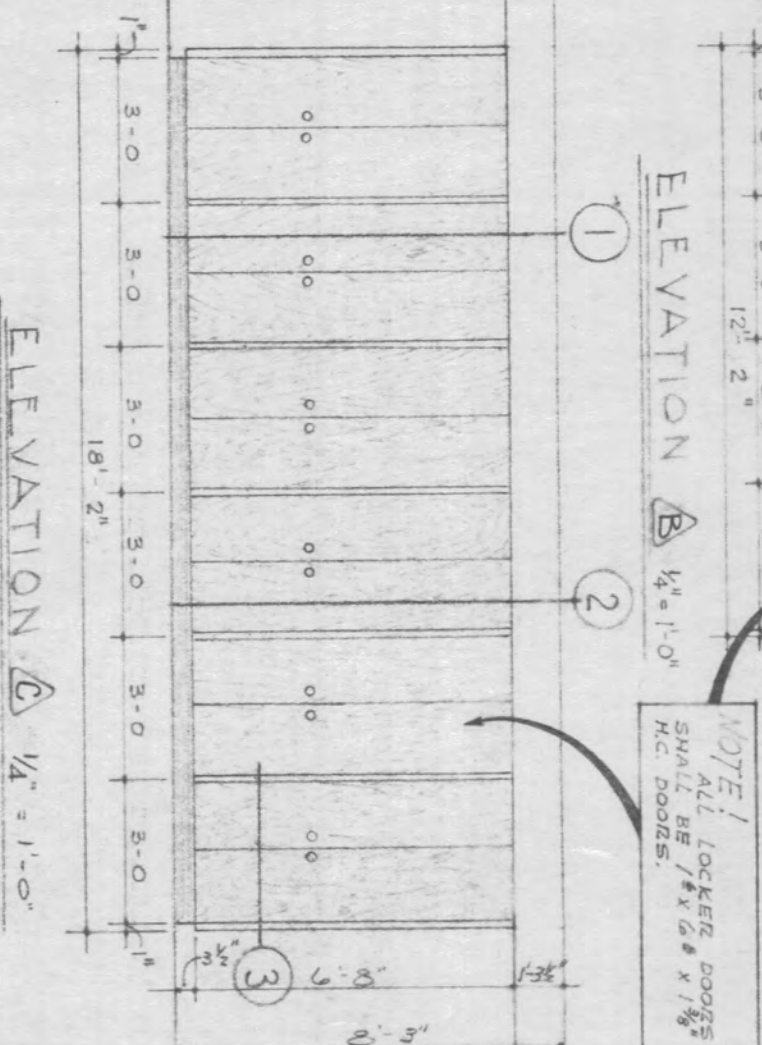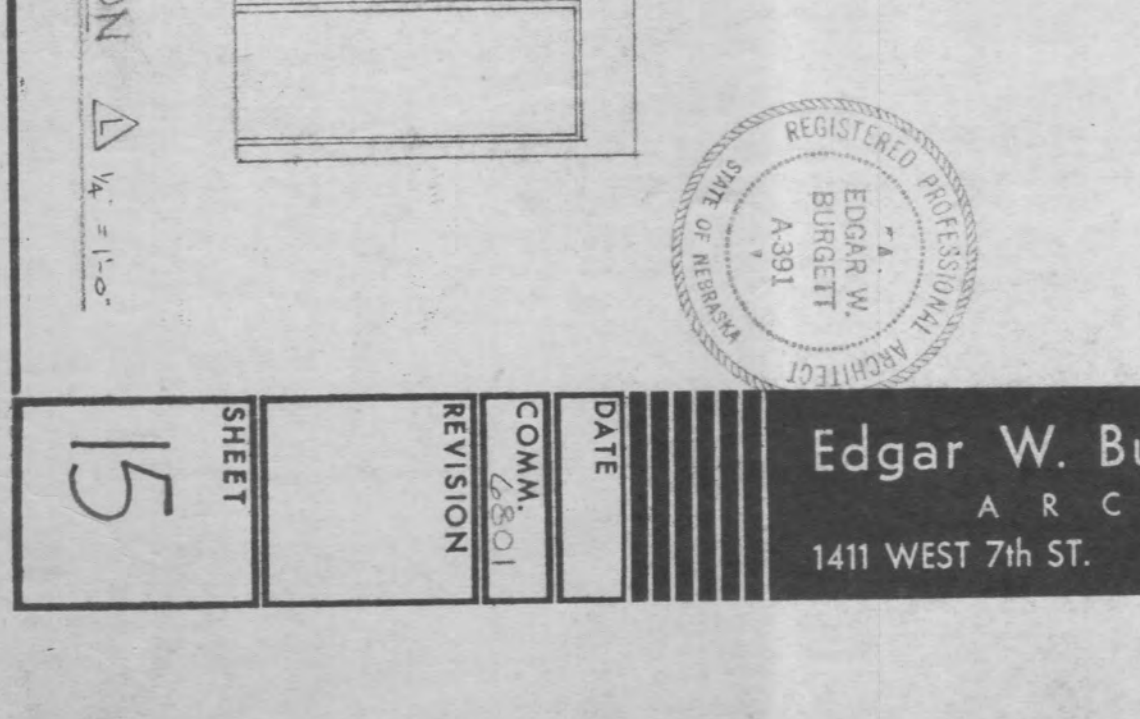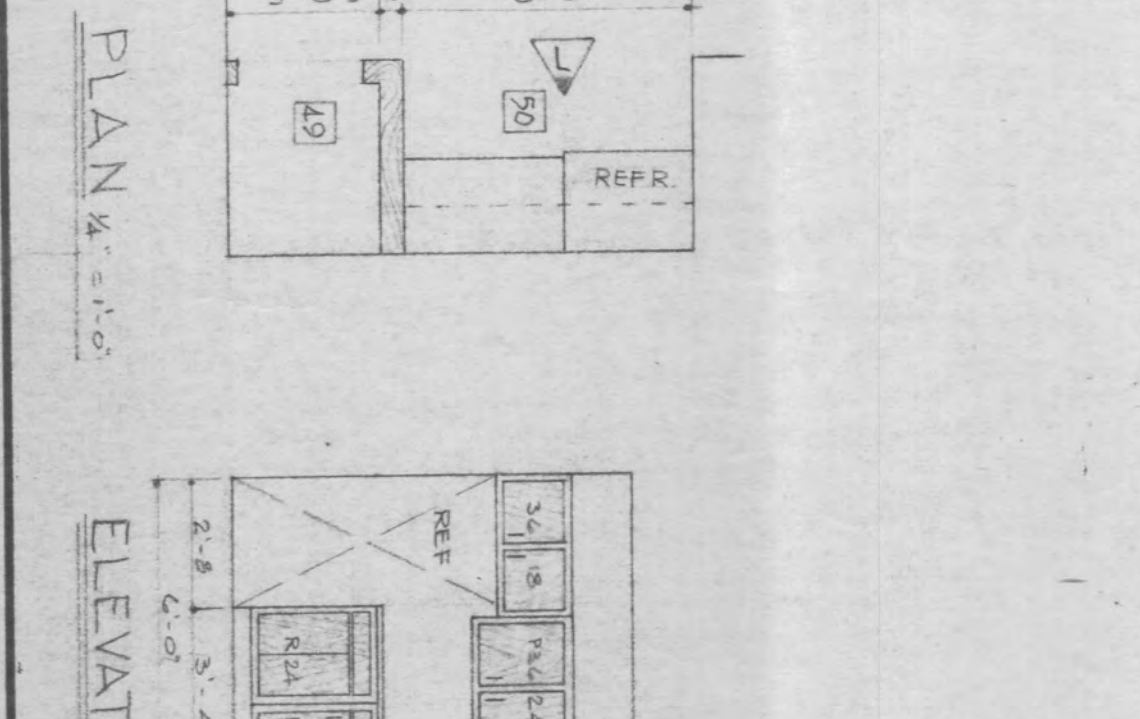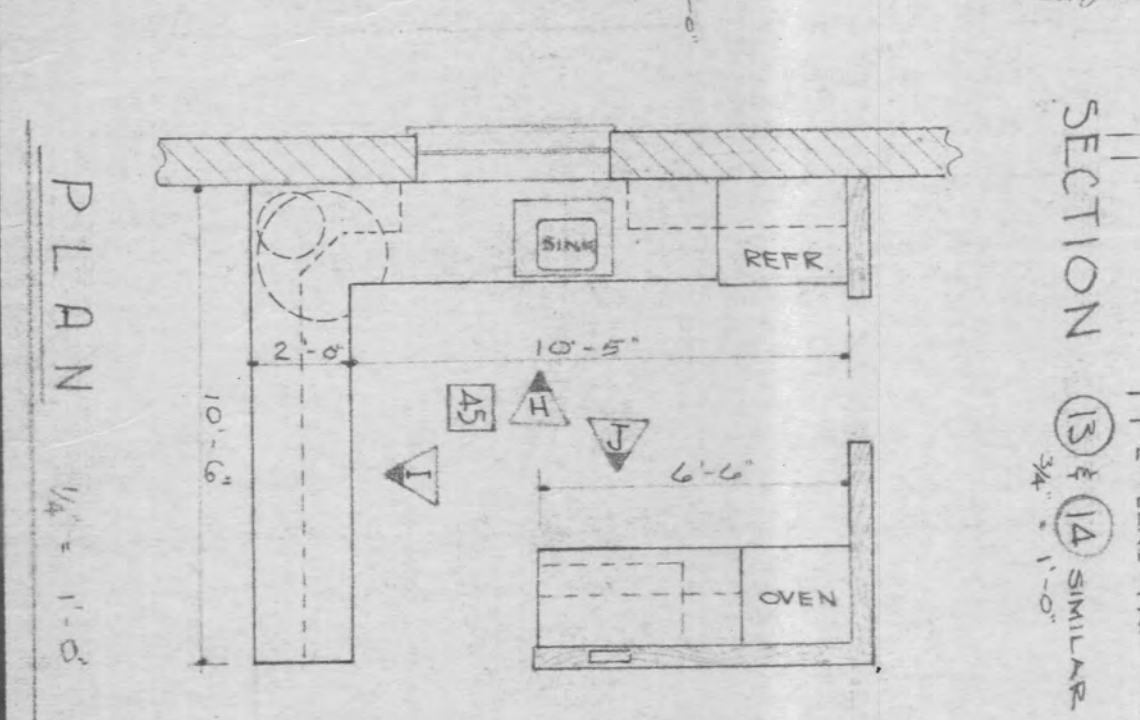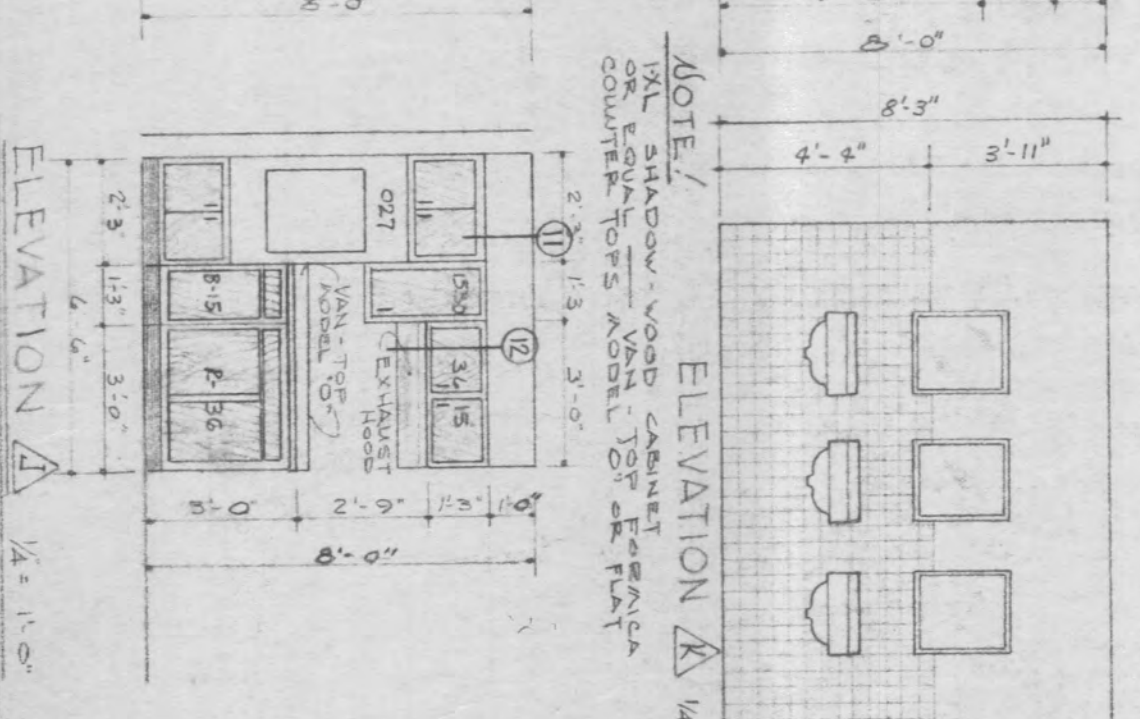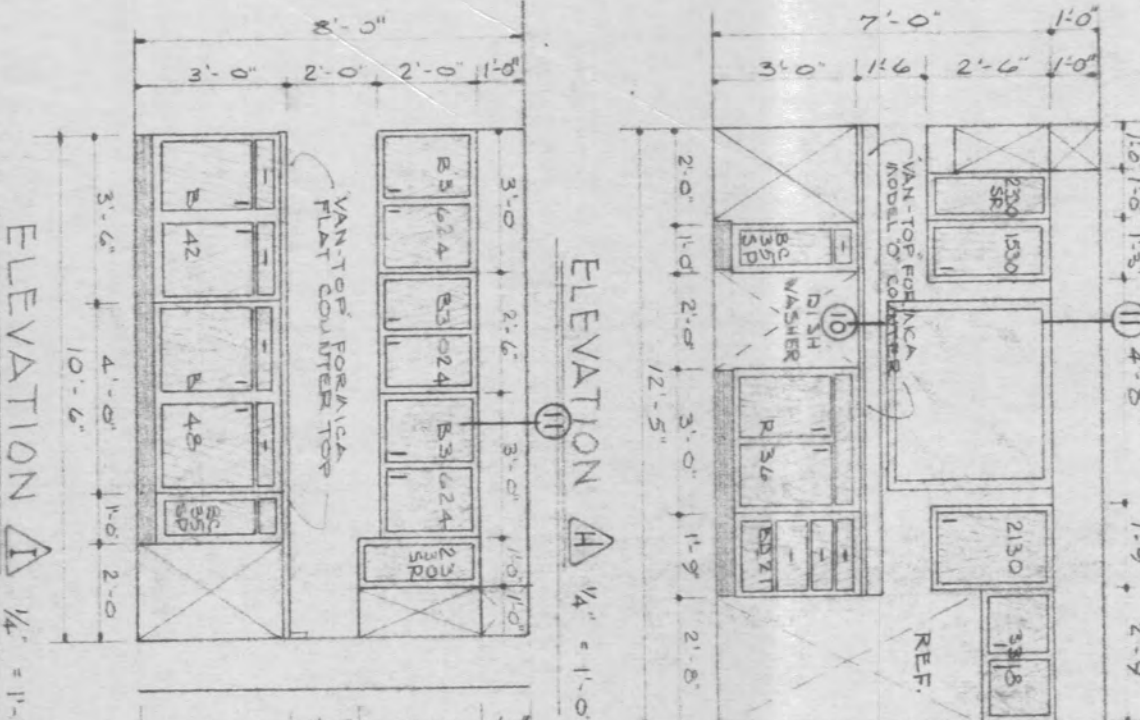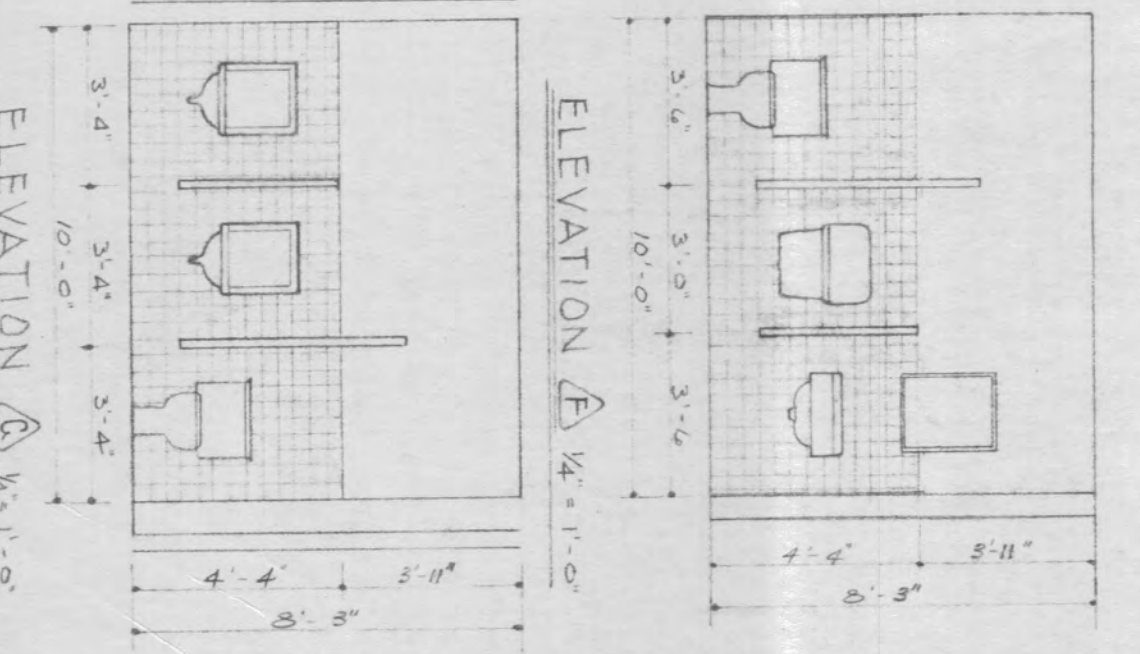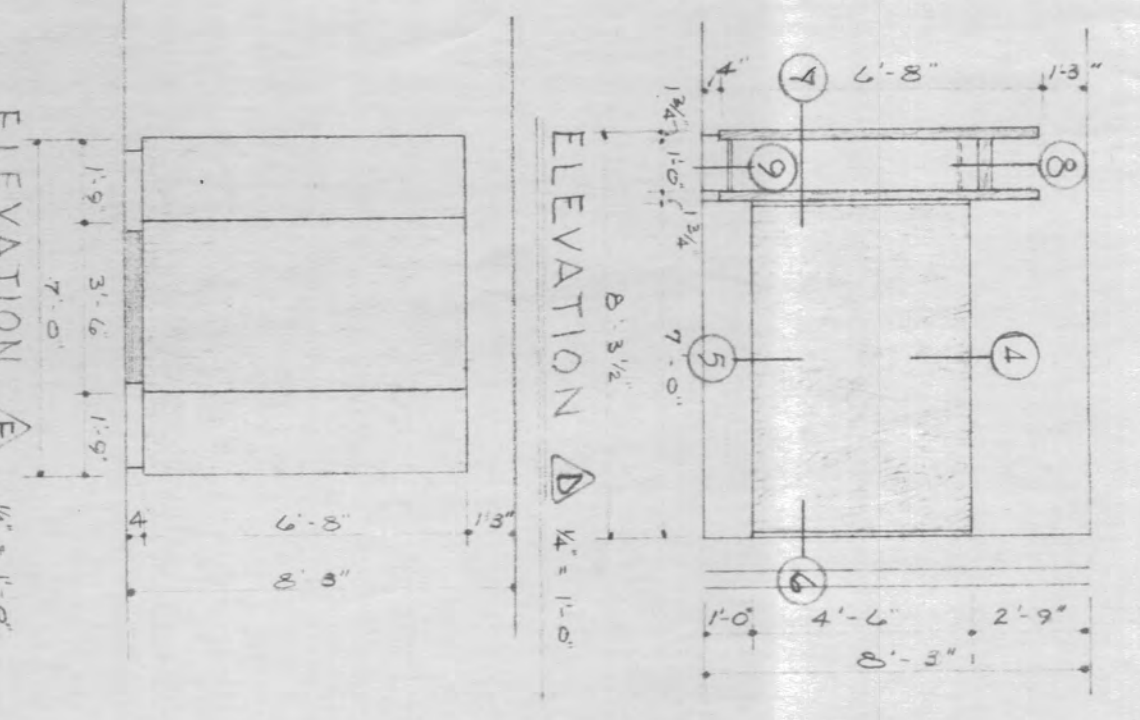



Edgar W. Burgett & Associates
ARCHITECTS
1411 WEST 7th ST.
HASTINGS, NEBRASKA

FIRE STATION - POLICE DEPT.
for CITY of YORK
YORK

NEBRASKA


SHEET
15

DATE
COMM. 6/8/01
REVISION


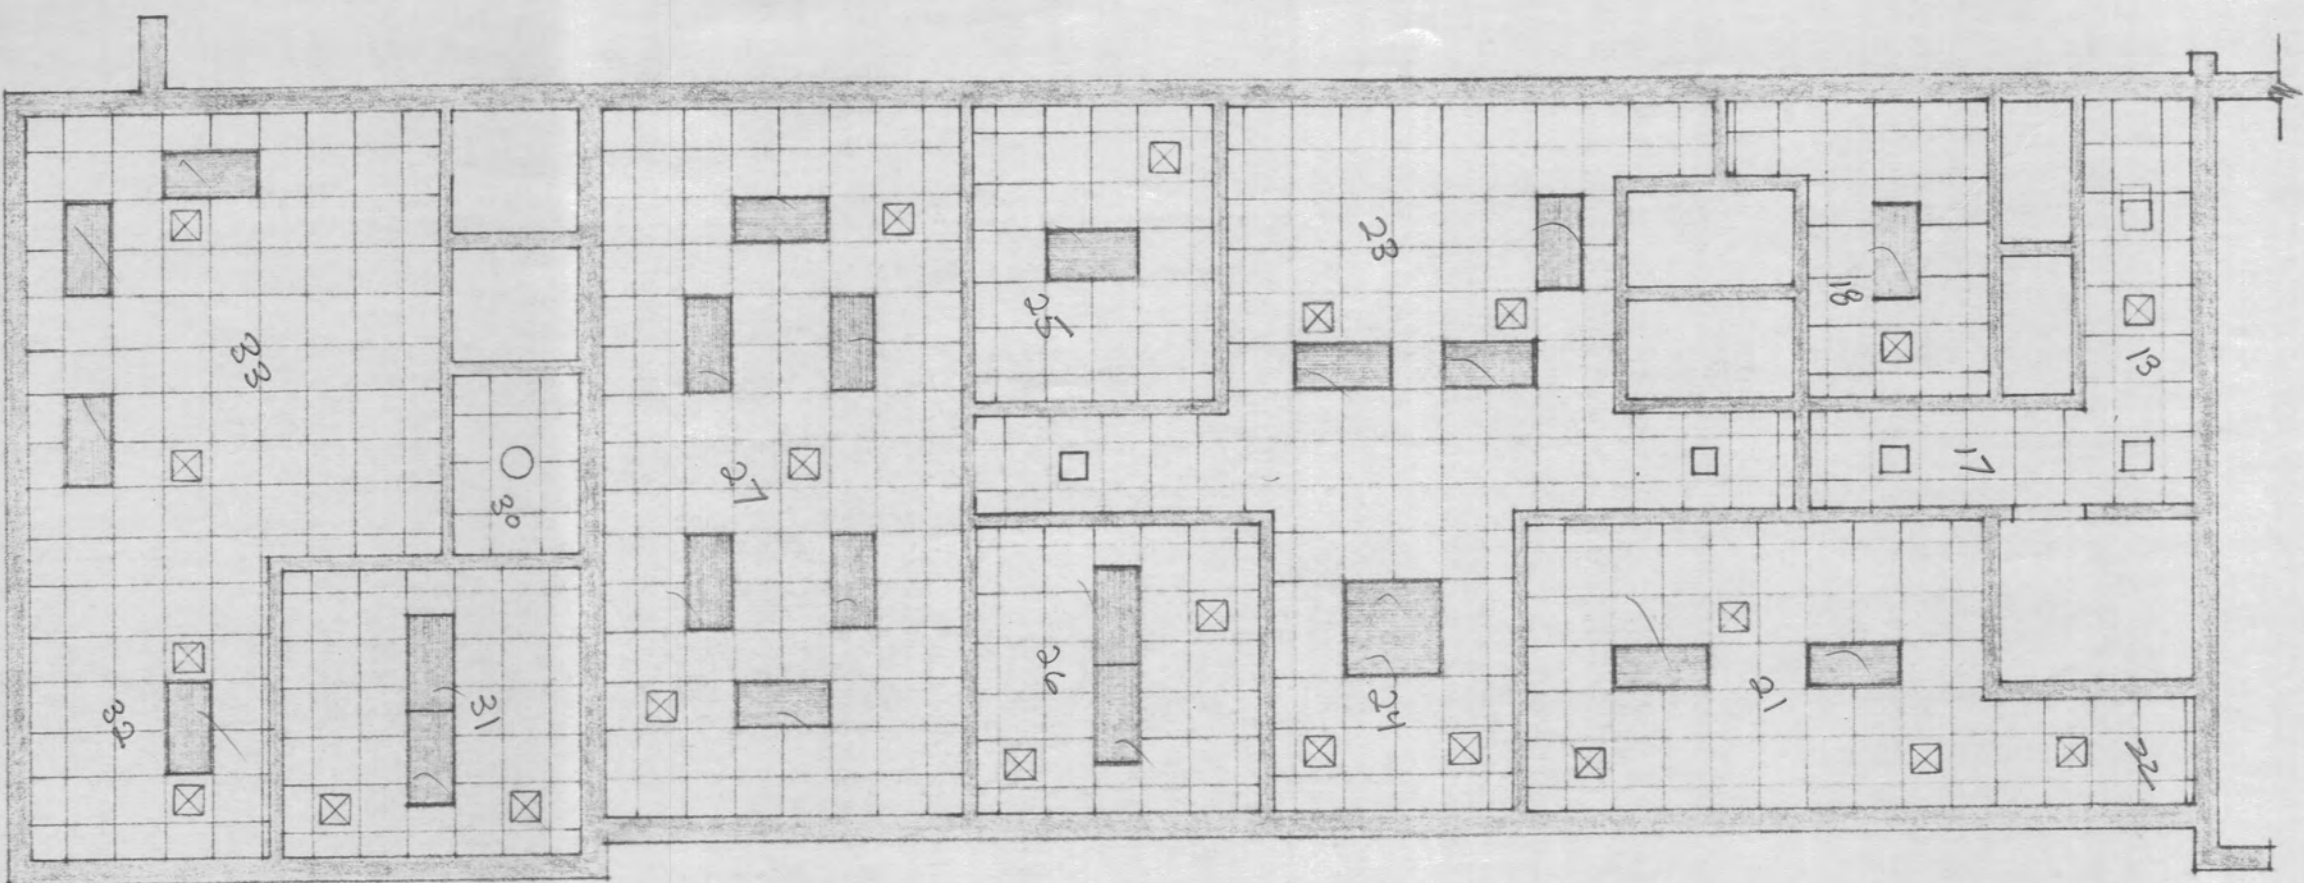
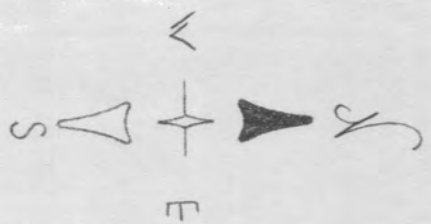


FIRST FLOOR REFLECTED CEILING PLAN 1/8" = 1'-0"

- KEY
- FLORESCENT LIGHT
 - INCANDESCENT LIGHT
 - GRILLS - AIR DUCTS
 - INCANDESCENT LIGHT

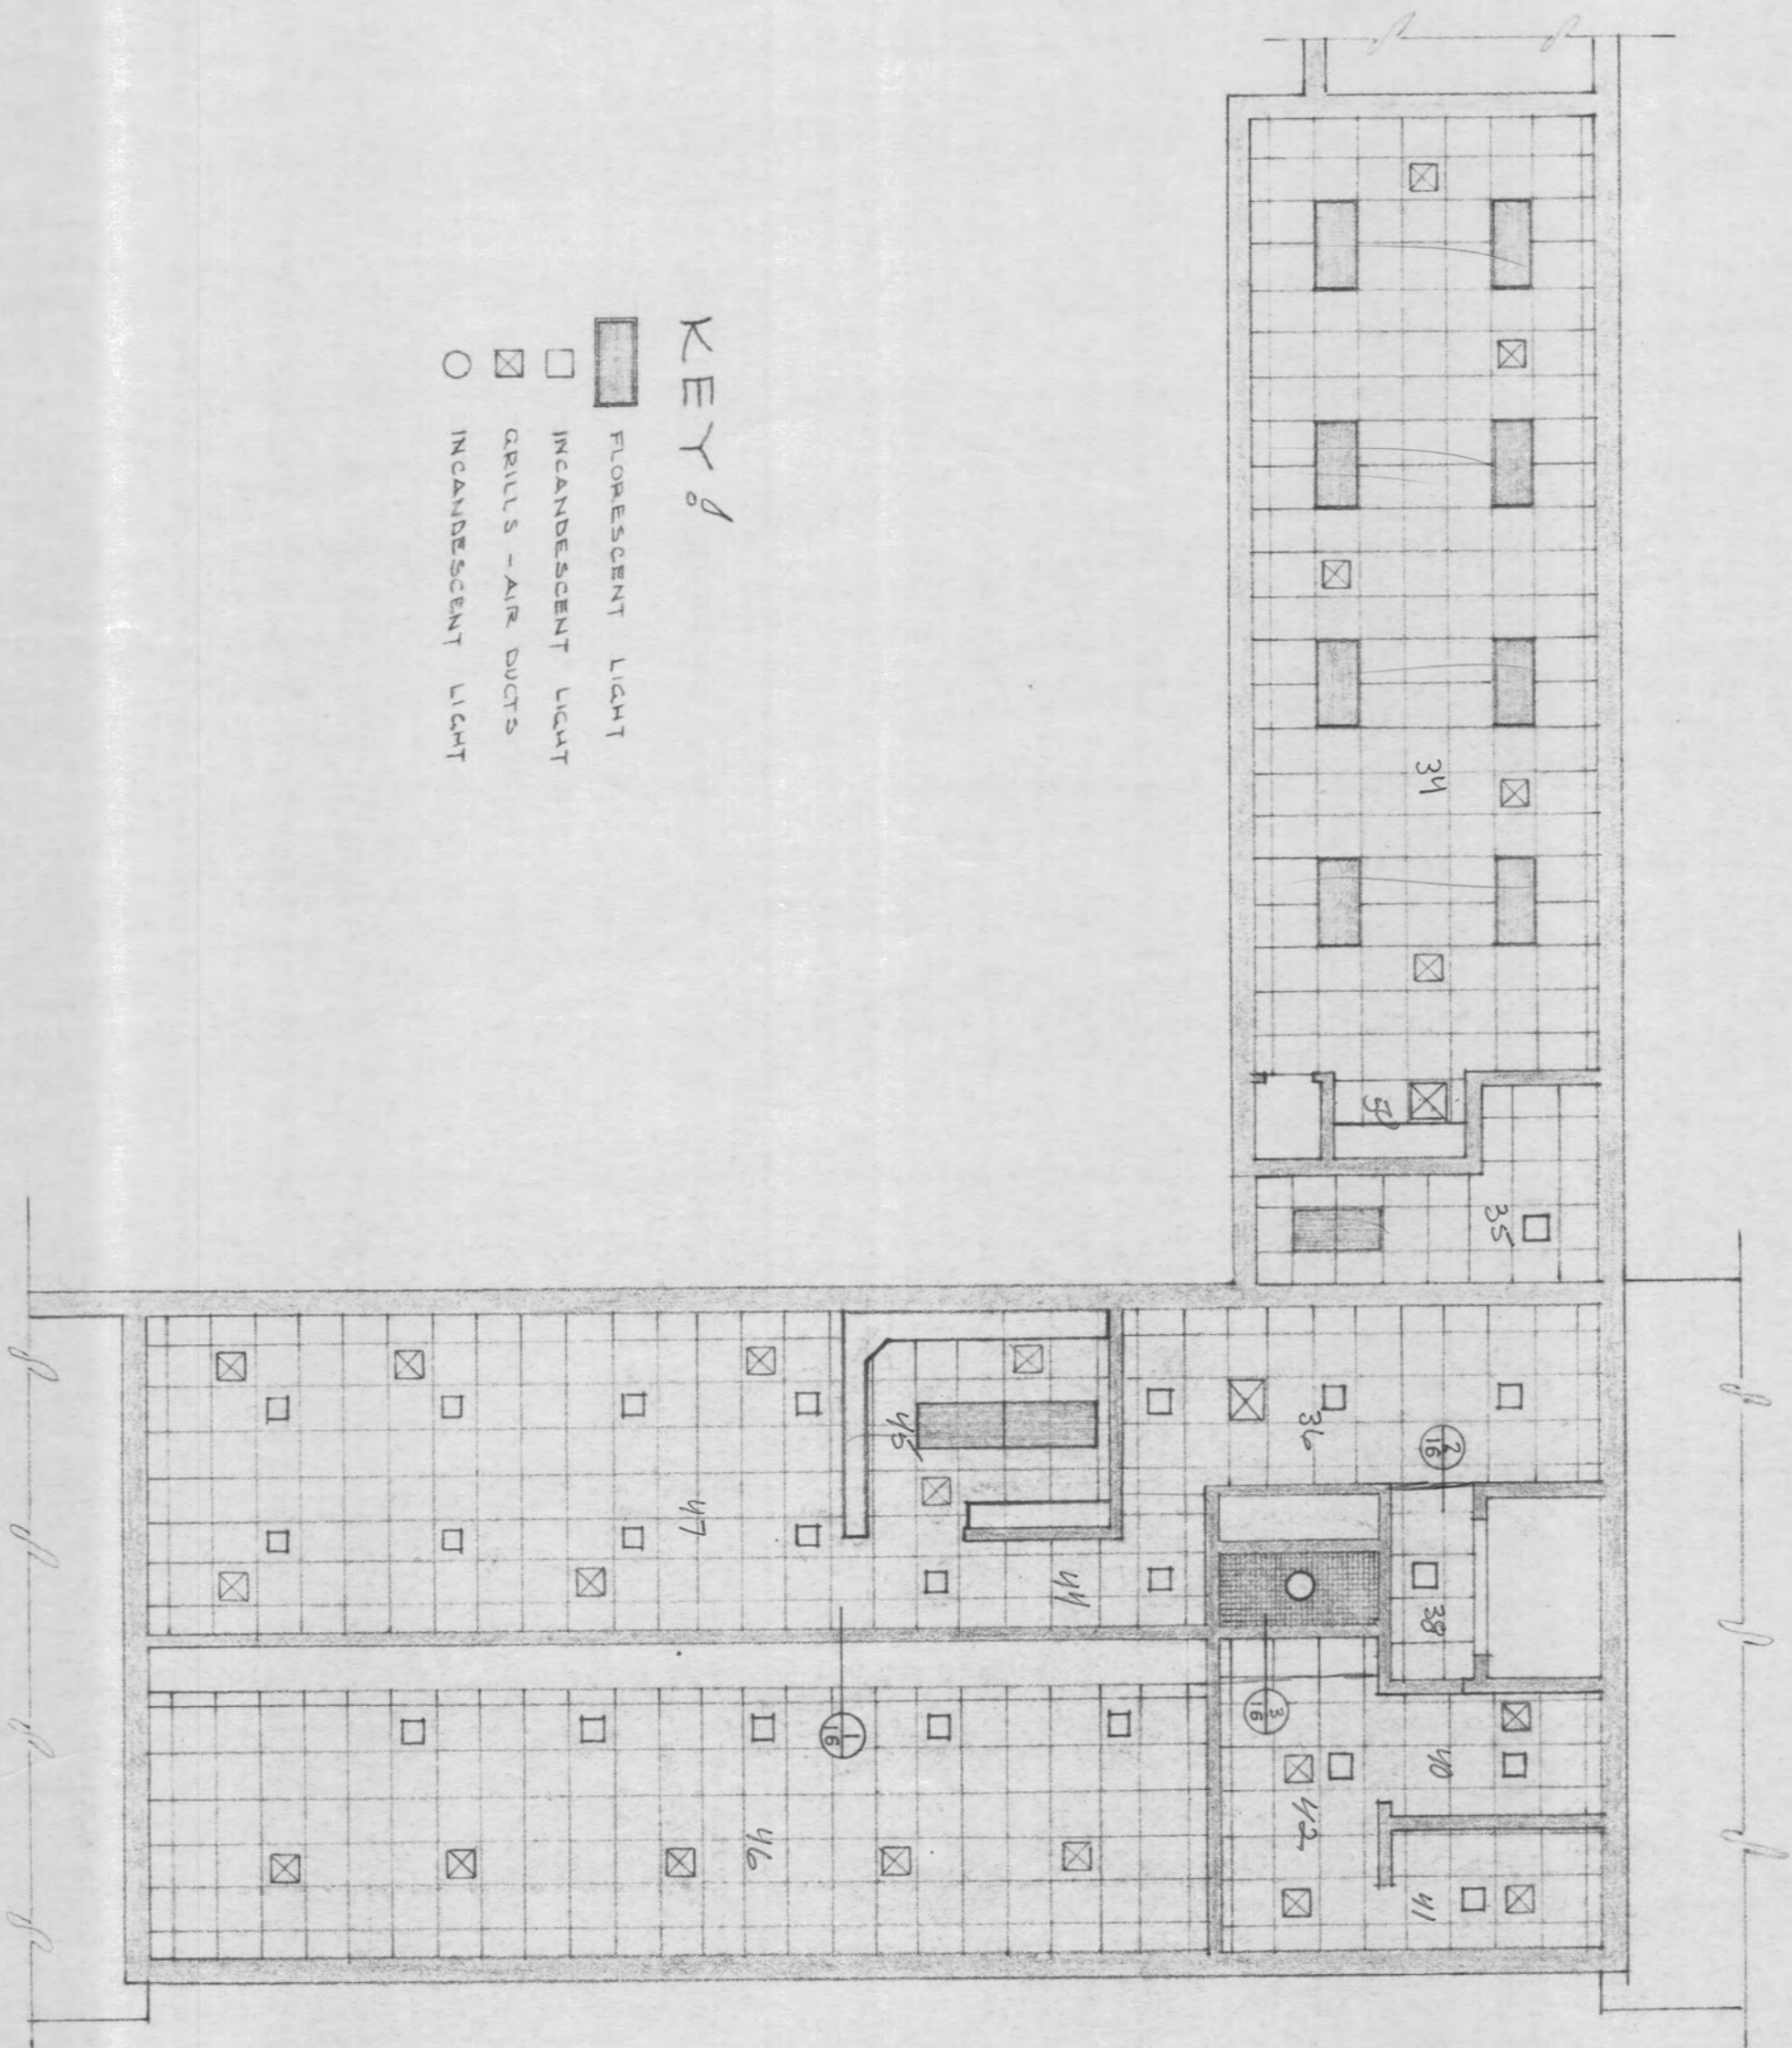

SECOND FLOOR REFLECTED CEILING PLAN 1/8" = 1'-0"

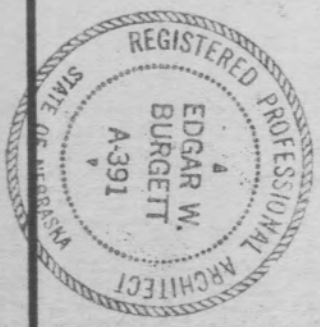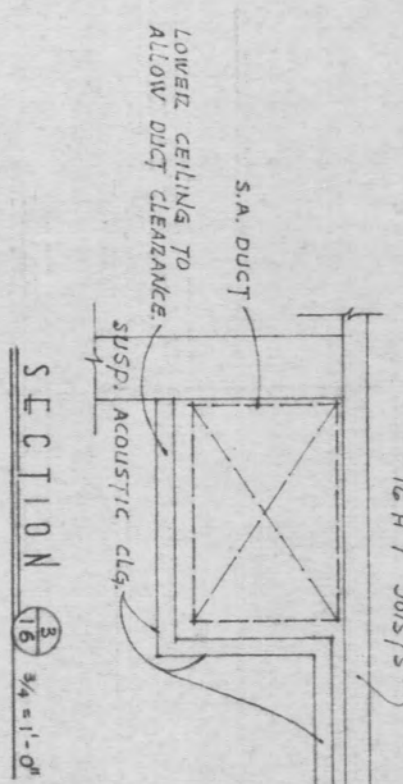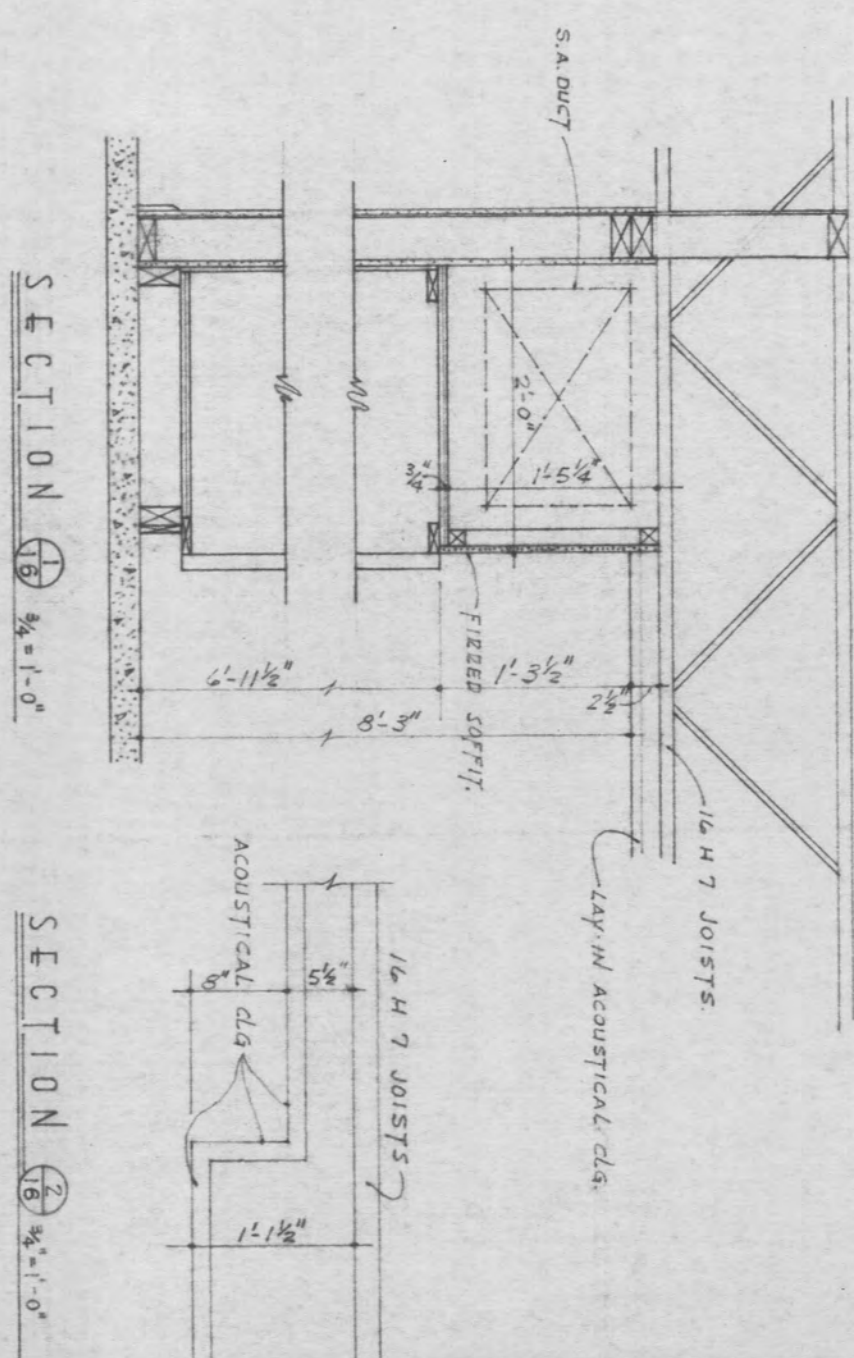

SHEET
16

DATE
COMM.
6.8.01
REVISION





Edgar W. Burgett & Associates
ARCHITECTS
1411 WEST 7th ST. HASTINGS, NEBRASKA



FIRE STATION - POLICE DEPT.
for CITY of YORK
YORK NEBRASKA


ZOOM FINISH SCHEDULE

ROOM DESCRIPTION	FLOOR	BASE	NORTH WALL	EAST WALL	SOUTH WALL	WEST WALL	CEILING	REMARKS
1 ROOM MARK								
1 STAIR	CONC. SUB FL.							STAIR TREADS & RISERS - SEE SPECS.
2 STAIR	CONC. FIN. FL.							
3 STAIR	VINYL ASBESTOS TILE.							
4 STAIR	CERAMIC MOSAIC TILE.							
5 STAIR	CARPET BY OWNER.							
6 STAIR	OTHER.							
7 STAIR	4" VINYL.							
8 STAIR	4" CERAMIC.							
9 STAIR	3 3/8" WOOD.							
10 STAIR	NO BASE REQ.							
11 STAIR	CONC. BLOCK.							
12 STAIR	BRICK WAINSCOTE 7'-4".							
13 STAIR	2x4 STUDS.							
14 STAIR	PREFINISH PLY.							
15 STAIR	1/2" GYP. BD.							
16 STAIR	CERAMIC TILE WAINS. 4'-4".							
17 STAIR	PAINT.							
18 STAIR	OTHER.							
19 STAIR	CONC. BLOCK.							
20 STAIR	BRICK WAINSCOTE 7'-4".							
21 STAIR	2x4 STUDS.							
22 STAIR	PREFINISH PLY.							
23 STAIR	1/2" GYP. BD.							
24 STAIR	CERAMIC TILE WAINS. 4'-4".							
25 STAIR	PAINT.							
26 STAIR	OTHER.							
27 STAIR	CONC. BLOCK.							
28 STAIR	BRICK WAINSCOTE 7'-4".							
29 STAIR	2x4 STUDS.							
30 STAIR	PREFINISH PLY.							
31 STAIR	1/2" GYP. BD.							
32 STAIR	CERAMIC TILE WAINS. 4'-4".							
33 STAIR	PAINT.							
34 STAIR	OTHER.							
35 STAIR	CONC. BLOCK.							
36 STAIR	BRICK WAINSCOTE 7'-4".							
37 STAIR	2x4 STUDS.							
38 STAIR	PREFINISH PLY.							
39 STAIR	1/2" GYP. BD.							
40 STAIR	CERAMIC TILE WAINS. 4'-4".							
41 STAIR	PAINT.							
42 STAIR	OTHER.							
43 STAIR	CONC. BLOCK.							
44 STAIR	BRICK WAINSCOTE 7'-4".							
45 STAIR	2x4 STUDS.							
46 STAIR	PREFINISH PLY.							
47 STAIR	1/2" GYP. BD.							
48 STAIR	CERAMIC TILE WAINS. 4'-4".							
49 STAIR	PAINT.							
50 STAIR	OTHER.							
51 STAIR	CONC. BLOCK.							
52 STAIR	BRICK WAINSCOTE 7'-4".							
53 STAIR	2x4 STUDS.							
54 STAIR	PREFINISH PLY.							
55 STAIR	1/2" GYP. BD.							
56 STAIR	CERAMIC TILE WAINS. 4'-4".							
57 STAIR	PAINT.							
58 STAIR	OTHER.							
59 STAIR	CONC. BLOCK.							
60 STAIR	BRICK WAINSCOTE 7'-4".							
61 STAIR	2x4 STUDS.							
62 STAIR	PREFINISH PLY.							
63 STAIR	1/2" GYP. BD.							
64 STAIR	CERAMIC TILE WAINS. 4'-4".							
65 STAIR	PAINT.							
66 STAIR	OTHER.							
67 STAIR	CONC. BLOCK.							
68 STAIR	BRICK WAINSCOTE 7'-4".							
69 STAIR	2x4 STUDS.							
70 STAIR	PREFINISH PLY.							
71 STAIR	1/2" GYP. BD.							
72 STAIR	CERAMIC TILE WAINS. 4'-4".							
73 STAIR	PAINT.							
74 STAIR	OTHER.							
75 STAIR	CONC. BLOCK.							
76 STAIR	BRICK WAINSCOTE 7'-4".							
77 STAIR	2x4 STUDS.							
78 STAIR	PREFINISH PLY.							
79 STAIR	1/2" GYP. BD.							
80 STAIR	CERAMIC TILE WAINS. 4'-4".							
81 STAIR	PAINT.							
82 STAIR	OTHER.							
83 STAIR	CONC. BLOCK.							
84 STAIR	BRICK WAINSCOTE 7'-4".							
85 STAIR	2x4 STUDS.							
86 STAIR	PREFINISH PLY.							
87 STAIR	1/2" GYP. BD.							
88 STAIR	CERAMIC TILE WAINS. 4'-4".							
89 STAIR	PAINT.							
90 STAIR	OTHER.							
91 STAIR	CONC. BLOCK.							
92 STAIR	BRICK WAINSCOTE 7'-4".							
93 STAIR	2x4 STUDS.							
94 STAIR	PREFINISH PLY.							
95 STAIR	1/2" GYP. BD.							
96 STAIR	CERAMIC TILE WAINS. 4'-4".							
97 STAIR	PAINT.							
98 STAIR	OTHER.							
99 STAIR	CONC. BLOCK.							
100 STAIR	BRICK WAINSCOTE 7'-4".							
101 STAIR	2x4 STUDS.							
102 STAIR	PREFINISH PLY.							
103 STAIR	1/2" GYP. BD.							
104 STAIR	CERAMIC TILE WAINS. 4'-4".							
105 STAIR	PAINT.							
106 STAIR	OTHER.							
107 STAIR	CONC. BLOCK.							
108 STAIR	BRICK WAINSCOTE 7'-4".							
109 STAIR	2x4 STUDS.							
110 STAIR	PREFINISH PLY.							
111 STAIR	1/2" GYP. BD.							
112 STAIR	CERAMIC TILE WAINS. 4'-4".							
113 STAIR	PAINT.							
114 STAIR	OTHER.							
115 STAIR	CONC. BLOCK.							
116 STAIR	BRICK WAINSCOTE 7'-4".							
117 STAIR	2x4 STUDS.							
118 STAIR	PREFINISH PLY.							
119 STAIR	1/2" GYP. BD.							
120 STAIR	CERAMIC TILE WAINS. 4'-4".							
121 STAIR	PAINT.							
122 STAIR	OTHER.							
123 STAIR	CONC. BLOCK.							
124 STAIR	BRICK WAINSCOTE 7'-4".							
125 STAIR	2x4 STUDS.							
126 STAIR	PREFINISH PLY.							
127 STAIR	1/2" GYP. BD.							
128 STAIR	CERAMIC TILE WAINS. 4'-4".							
129 STAIR	PAINT.							
130 STAIR	OTHER.							
131 STAIR	CONC. BLOCK.							
132 STAIR	BRICK WAINSCOTE 7'-4".							
133 STAIR	2x4 STUDS.							
134 STAIR	PREFINISH PLY.							
135 STAIR	1/2" GYP. BD.							
136 STAIR	CERAMIC TILE WAINS. 4'-4".							
137 STAIR	PAINT.							
138 STAIR	OTHER.							
139 STAIR	CONC. BLOCK.							
140 STAIR	BRICK WAINSCOTE 7'-4".							
141 STAIR	2x4 STUDS.							
142 STAIR	PREFINISH PLY.							
143 STAIR	1/2" GYP. BD.							
144 STAIR	CERAMIC TILE WAINS. 4'-4".							
145 STAIR	PAINT.							
146 STAIR	OTHER.							
147 STAIR	CONC. BLOCK.							
148 STAIR	BRICK WAINSCOTE 7'-4".							
149 STAIR	2x4 STUDS.							
150 STAIR	PREFINISH PLY.							
151 STAIR	1/2" GYP. BD.							
152 STAIR	CERAMIC TILE WAINS. 4'-4".							
153 STAIR	PAINT.							
154 STAIR	OTHER.							
155 STAIR	CONC. BLOCK.							
156 STAIR	BRICK WAINSCOTE 7'-4".							
157 STAIR	2x4 STUDS.							
158 STAIR	PREFINISH PLY.							
159 STAIR	1/2" GYP. BD.							
160 STAIR	CERAMIC TILE WAINS. 4'-4".							
161 STAIR	PAINT.							
162 STAIR	OTHER.							
163 STAIR	CONC. BLOCK.							
164 STAIR	BRICK WAINSCOTE 7'-4".							
165 STAIR	2x4 STUDS.							
166 STAIR	PREFINISH PLY.							
167 STAIR	1/2" GYP. BD.							
168 STAIR	CERAMIC TILE WAINS. 4'-4".							
169 STAIR	PAINT.							
170 STAIR	OTHER.							
171 STAIR	CONC. BLOCK.							
172 STAIR	BRICK WAINSCOTE 7'-4".							
173 STAIR	2x4 STUDS.							
174 STAIR	PREFINISH PLY.							
175 STAIR	1/2" GYP. BD.							
176 STAIR	CERAMIC TILE WAINS. 4'-4".							
177 STAIR	PAINT.							
178 STAIR	OTHER.							
179 STAIR	CONC. BLOCK.							
180 STAIR	BRICK WAINSCOTE 7'-4".							
181 STAIR	2x4 STUDS.							
182 STAIR	PREFINISH PLY.							
183 STAIR	1/2" GYP. BD.							
184 STAIR	CERAMIC TILE WAINS. 4'-4".							
185 STAIR	PAINT.							
186 STAIR	OTHER.							
187 STAIR	CONC. BLOCK.							
188 STAIR	BRICK WAINSCOTE 7'-4".							
189 STAIR	2x4 STUDS.							
190 STAIR	PREFINISH PLY.							
191 STAIR	1/2" GYP. BD.							
192 STAIR	CERAMIC TILE WAINS. 4'-4".							
193 STAIR	PAINT.							
194 STAIR	OTHER.							
195 STAIR	CONC. BLOCK.							
196 STAIR	BRICK WAINSCOTE 7'-4".							
197 STAIR	2x4 STUDS.							
198 STAIR	PREFINISH PLY.							
199 STAIR	1/2" GYP. BD.							
200 STAIR	CERAMIC TILE WAINS. 4'-4".							
201 STAIR	PAINT.							
202 STAIR	OTHER.							
203 STAIR	CONC. BLOCK.							
204 STAIR	BRICK WAINSCOTE 7'-4".							
205 STAIR	2x4 STUDS.							
206 STAIR	PREFINISH PLY.							
207 STAIR	1/2" GYP. BD.							
208 STAIR	CERAMIC TILE WAINS. 4'-4".							
209 STAIR	PAINT.							
210 STAIR	OTHER.							
211 STAIR	CONC. BLOCK.							
212 STAIR	BRICK WAINSCOTE 7'-4".							
213 STAIR	2x4 STUDS.							
214 STAIR	PREFINISH PLY.							
215 STAIR	1/2" GYP. BD.							
216 STAIR	CERAMIC TILE WAINS. 4'-4".							
217 STAIR	PAINT.							
218 STAIR	OTHER.							
219 STAIR	CONC. BLOCK.							
220 STAIR	BRICK WAINSCOTE 7'-4".							
221 STAIR	2x4 STUDS.							
222 STAIR	PREFINISH PLY.							
223 STAIR	1/2" GYP. BD.							
224 STAIR	CERAMIC TILE WAINS. 4'-4".							
225 STAIR	PAINT.							
226 STAIR	OTHER.							
227 STAIR	CONC. BLOCK.							
228 STAIR	BRICK WAINSCOTE 7'-4".							
229 STAIR	2x4 STUDS.							

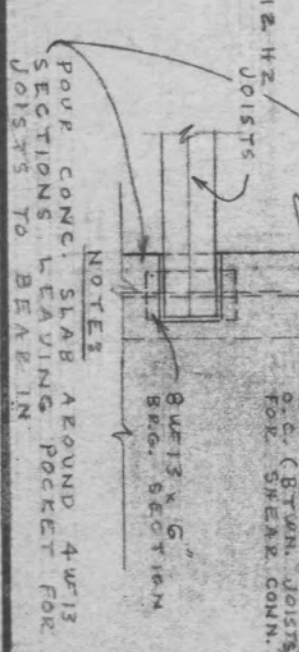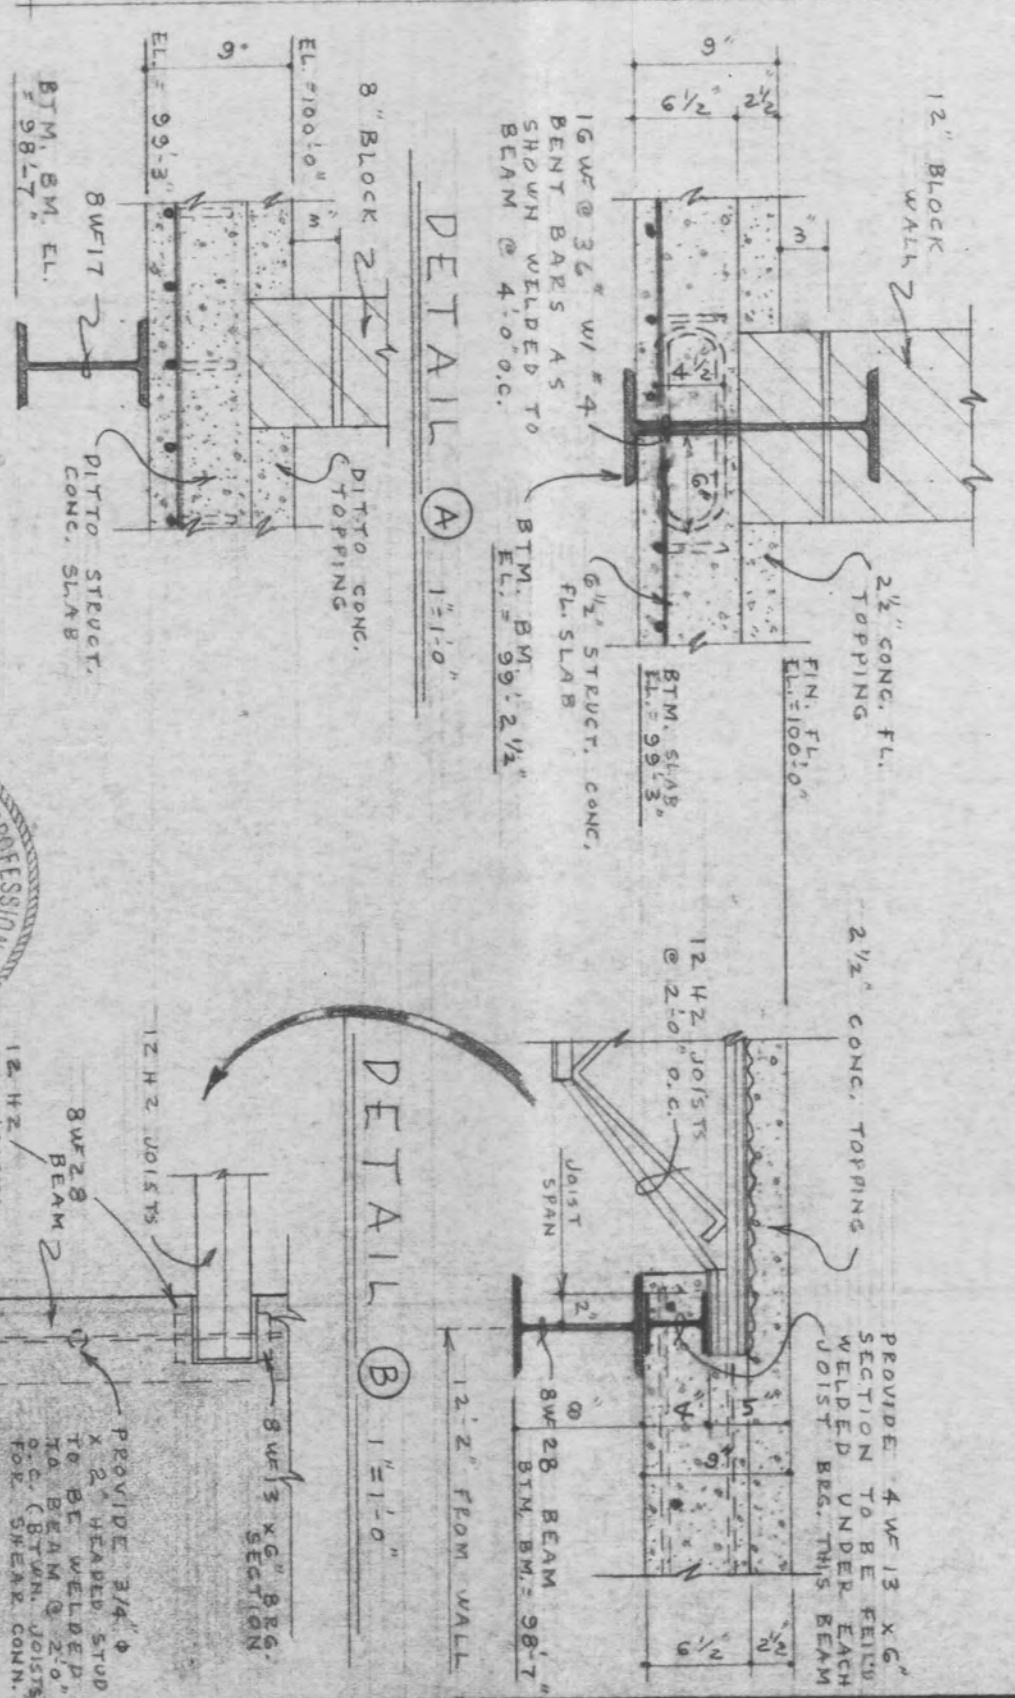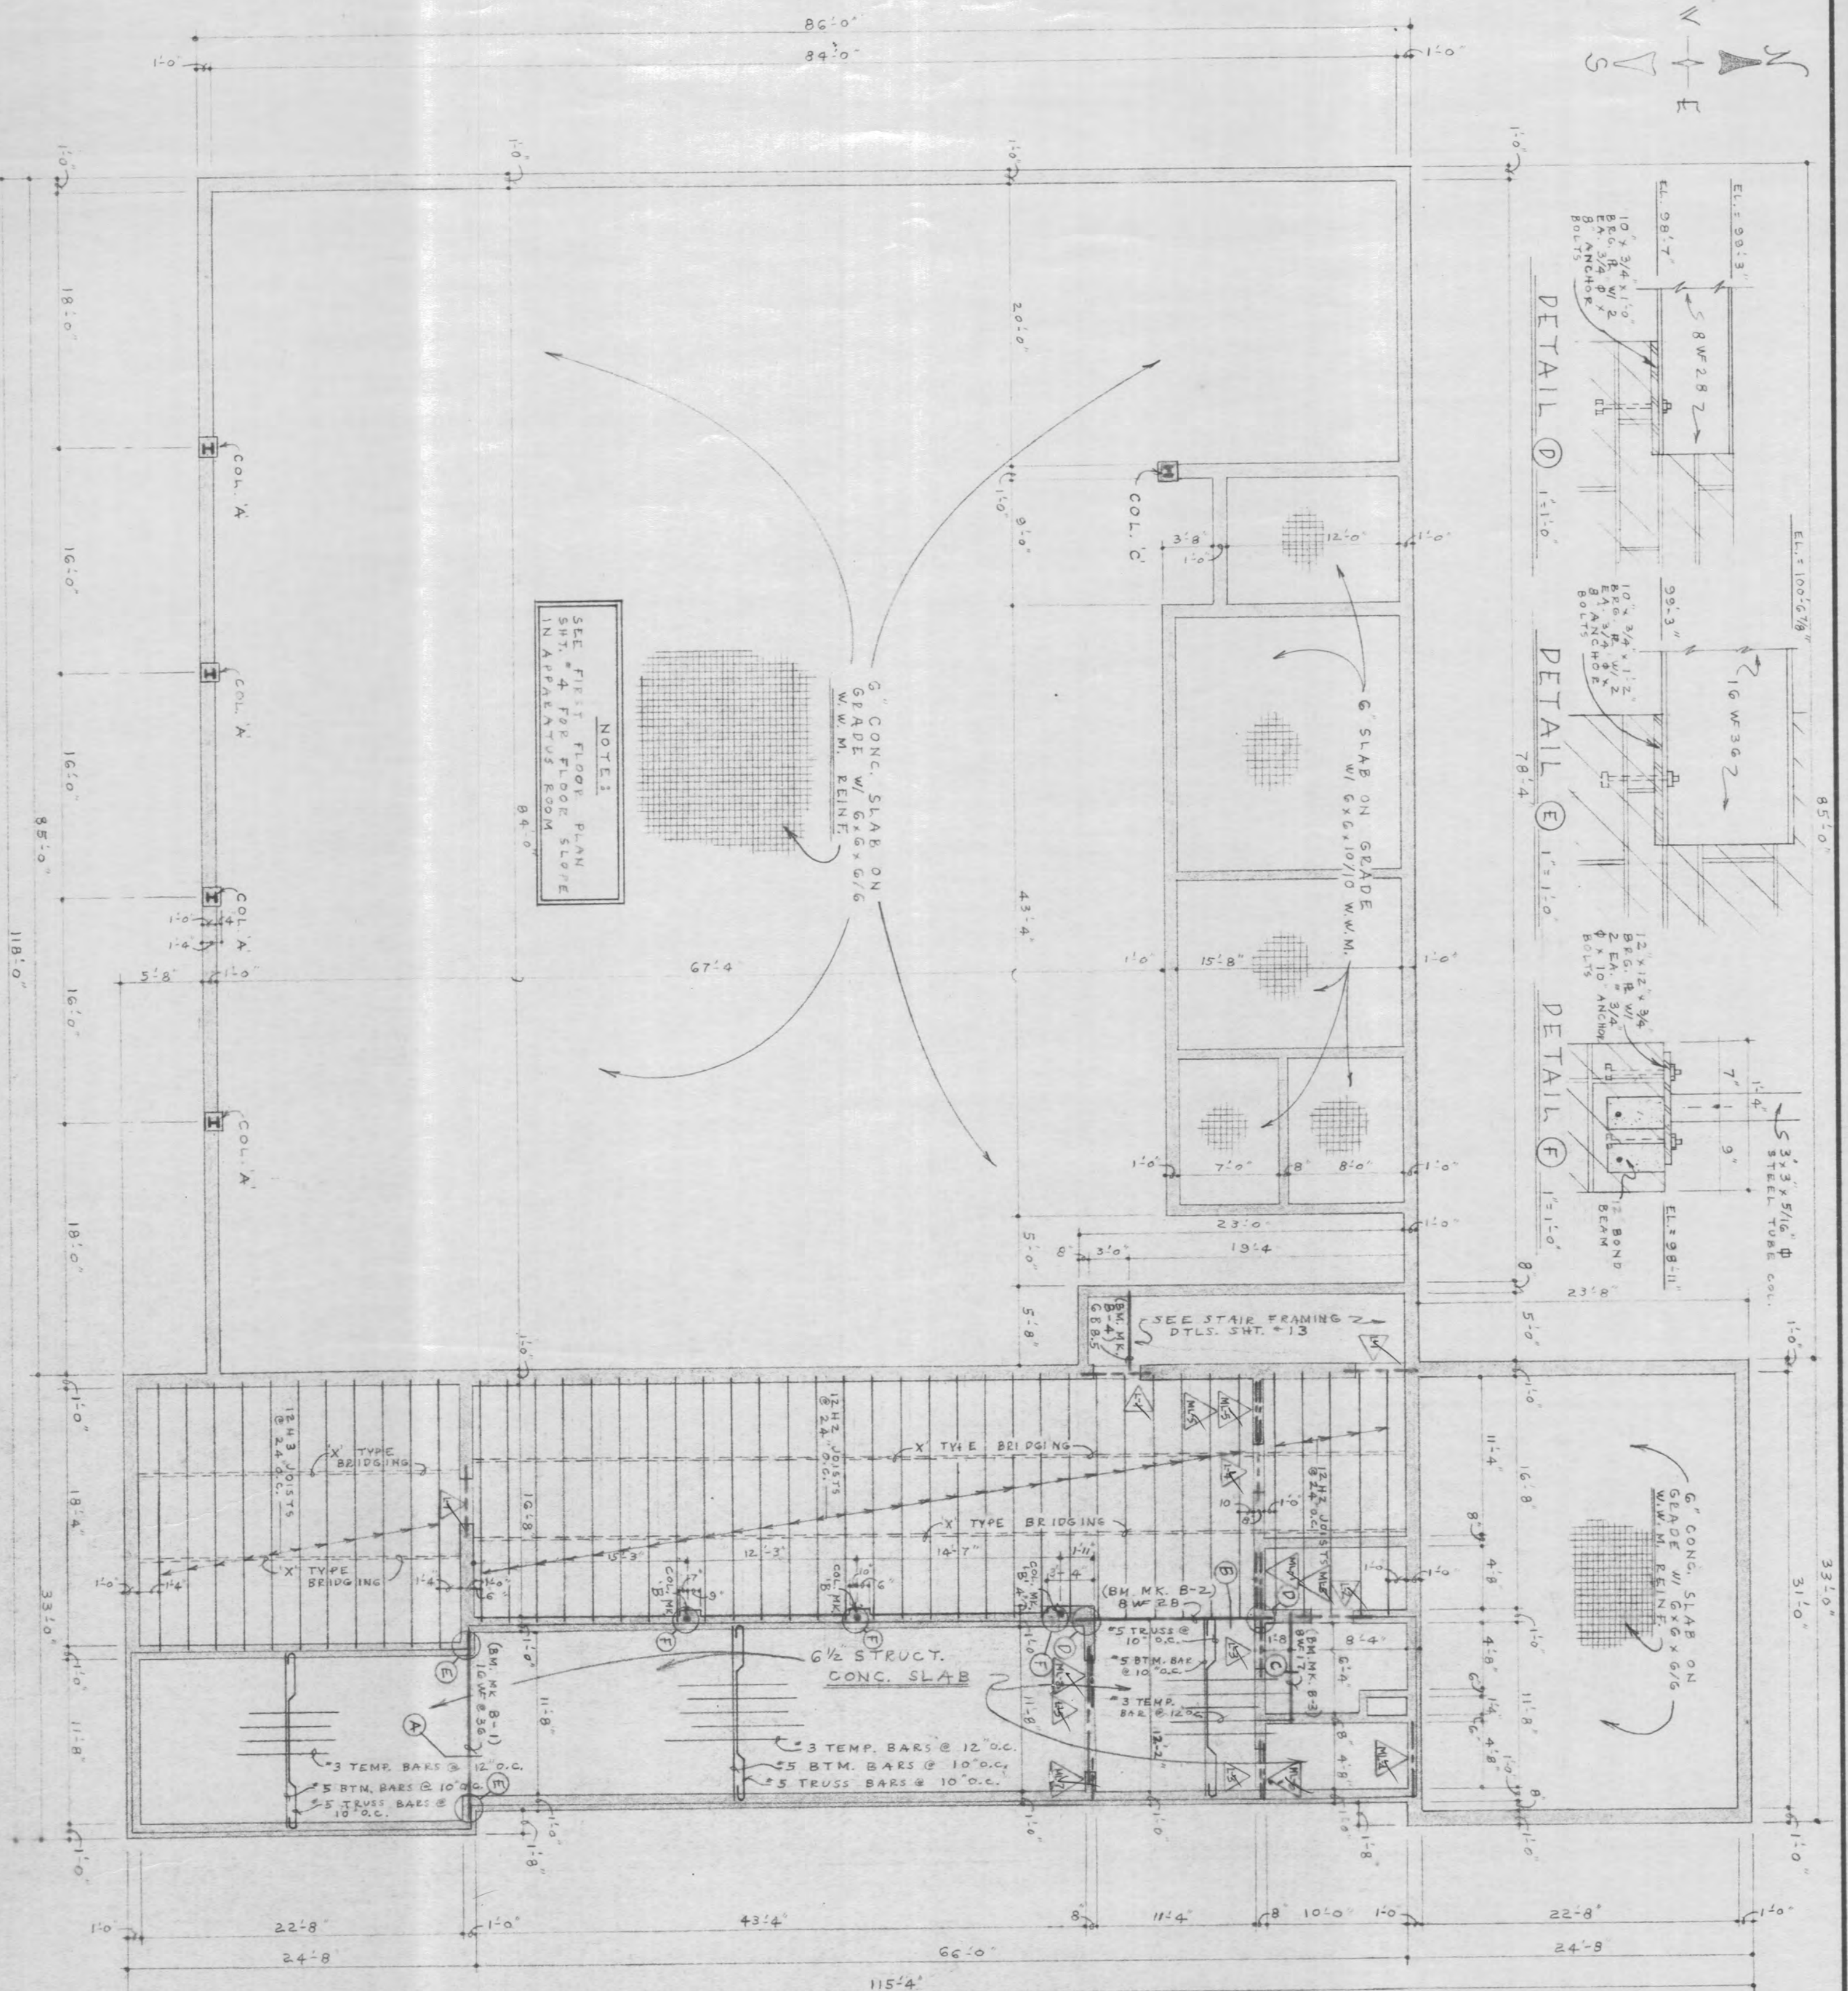 


L I N T E L S C H E D U L E				NOTES: ALL MATERIALS TO RUN MINIMUM TO BUTT END OF L I N T E L S - NO NO. OR OFF E	
MARK	SIZE & TYPE	Q'N'T.	REQ.	DESCR.	REMARKS
100	8 WF 17 w/ 1 1/2" x 1/4" R. CONT.	3'-0"	8"	I	WELD R. TO BTM. FLANGE
101	8 WF 17 w/ 1 1/2" x 1/4" R. CONT.	3'-0"	8"	I	WELD R. TO BTM. FLANGE
102	8 WF 17 w/ 7/16" x 1/4" R. CONT.	2'-8"	8"	I	WELD R. TO BTM. FLANGE
103	8 WF 17 w/ 7/16" x 1/4" R. CONT.	3'-4"	8"	I	WELD R. TO BTM. FLANGE
104	8 WF 17 w/ 7/16" x 1/4" R. CONT.	8'-0"	12"	I	WELD R. TO BTM. FLANGE
105	8 JR. G.5 w/ 1 1/2" x 1/4" R. CONT.	3'-4"	8"	I	WELD R. TO BTM. FLANGE
106	8 WF 17 w/ 1 1/2" x 1/4" R. CONT.	5'-0"	8"	I	WELD R. TO BTM. FLANGE
107	8 WF 17 w/ 1 1/2" x 1/4" R. CONT.	8'-8"	8"	I	WELD R. TO BTM. FLANGE
108	8 JR. G.5 w/ 1 1/2" x 1/4" R. CONT.	4'-0"	8"	I	WELD R. TO BTM. FLANGE
109	8 JR. G.5 w/ 7/16" x 1/4" R. CONT.	3'-4"	8"	I	WELD R. TO BTM. FLANGE
110	14 B 17 L2 w/ 1 1/2" x 1/4" R. CONT.	18'-0"	18"	I	WELD R. TO BTM. FLANGE
111	8 JR. G.5 w/ 7/16" x 1/4" R. CONT.	2'-8"	8"	I	WELD R. TO BTM. FLANGE
112	8 JR. G.5 w/ 7/16" x 1/4" R. CONT.	4'-0"	8"	I	WELD R. TO BTM. FLANGE
113	8 WF 24 w/ 1 1/2" x 1/4" R. CONT.	7'-4"	12"	I	WELD R. TO BTM. FLANGE
114	12 WF 24 w/ 1 1/2" x 1/4" R. CONT.	10'-8"	12"	I	WELD R. TO BTM. FLANGE
115	8 WF 17 w/ 1 1/2" x 1/4" R. CONT.	4'-8"	8"	I	WELD R. TO BTM. FLANGE
116	8 WF 24 w/ 1 1/2" x 1/4" R. CONT.	6'-0"	12"	I	WELD R. TO BTM. FLANGE
117	8 WF 24 w/ 1 1/2" x 1/4" R. CONT.	14'-0"	18"	I	WELD R. TO BTM. FLANGE
118	8 JR. G.5 w/ 1 1/2" x 1/4" R. CONT.	4'-8"	8"	I	WELD R. TO BTM. FLANGE
119	8 WF 17 w/ 1 1/2" x 1/4" R. CONT.	10'-0"	12"	I	WELD R. TO BTM. FLANGE
120	8 WF 17 w/ 1 1/2" x 1/4" R. CONT.	5'-4"	8"	I	WELD R. TO BTM. FLANGE
121	8 B 10 w/ 1 1/2" x 1/4" R. CONT.	4'-0"	8"	I	WELD R. TO BTM. FLANGE


18	SHEET	DATE	Edgar W. Burgett & Associates	AIA	FIRE STATION - POLICE DEPT.
		COMM. 6.8.91	ARCHITECTS		For CITY of YORK
		REVISION	1411 WEST 7th ST.		YORK NEBRASKA

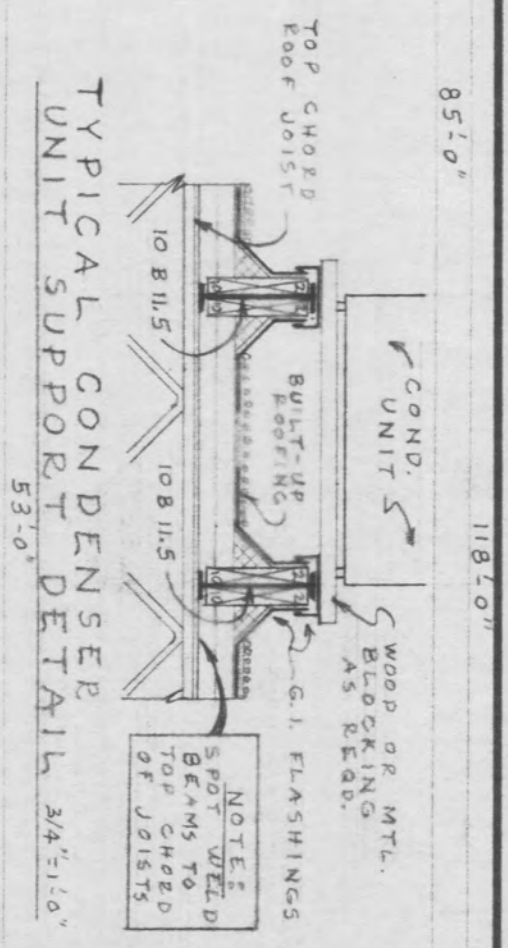

A circular professional seal for Edgar W. Burgett, a Registered Professional Architect in the State of Nebraska. The seal features the text "REGISTERED PROFESSIONAL ARCHITECT" around the top and "STATE OF NEBRASKA" around the bottom. In the center, the name "EDGAR W. BURGETT" and the number "A-391" are printed.


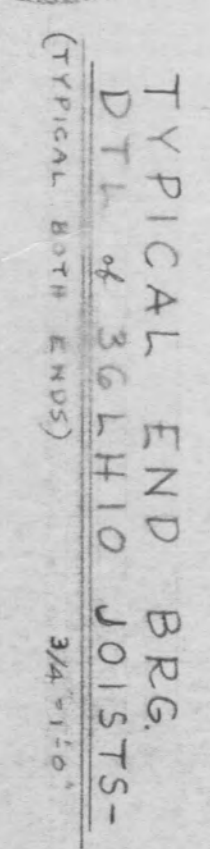


FIRE STATION - POLICE DEPT.
For CITY of YORK
YORK NEBRASKA

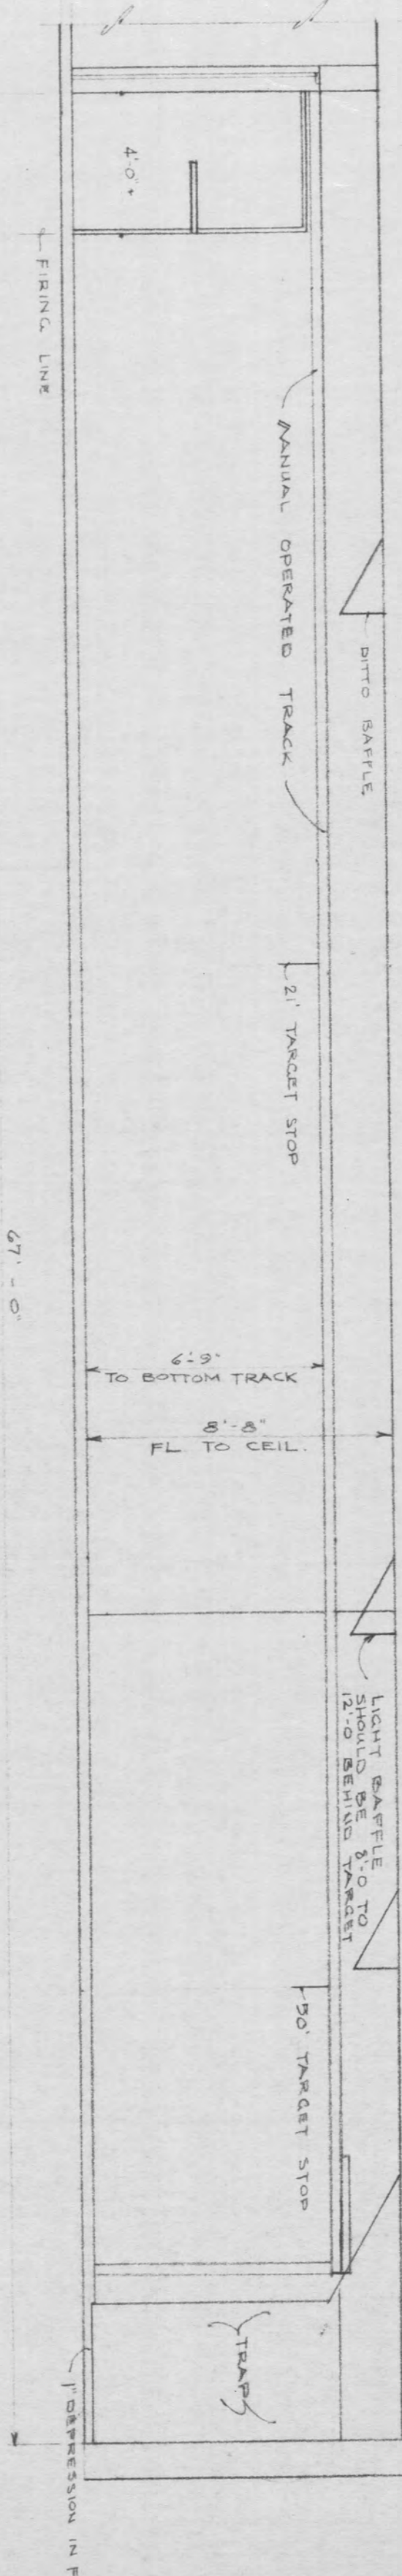


CHECK SPECS FOR INFORMATION CONCERNING SIZE & TYPE OF EQUIPMENT TO BE USED IN PISTOL RANGE


ELEVATION THUR PISTOL RANGE RM B-10 1/4" = 1'-0"

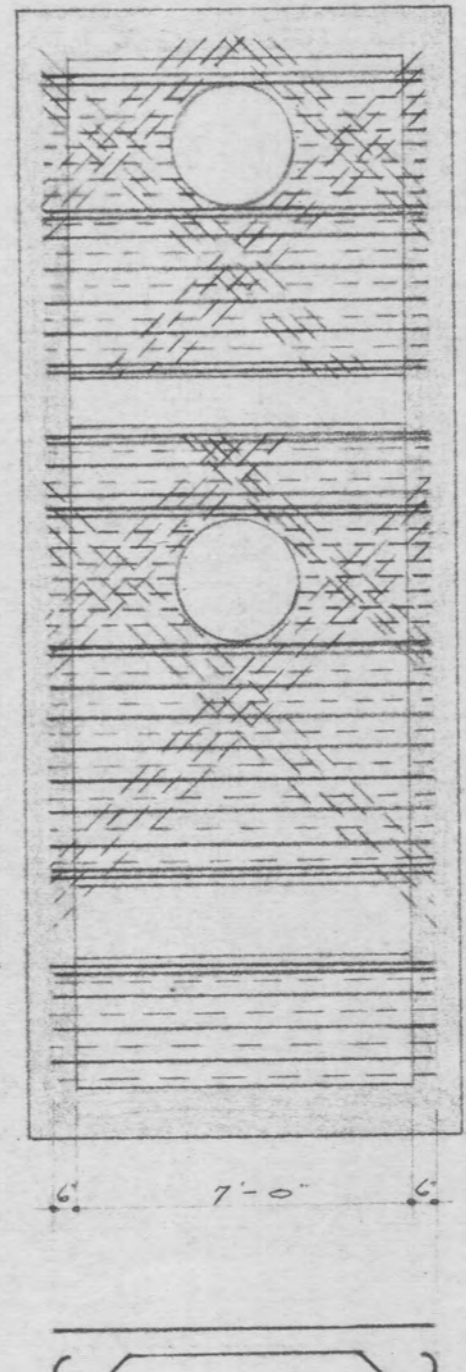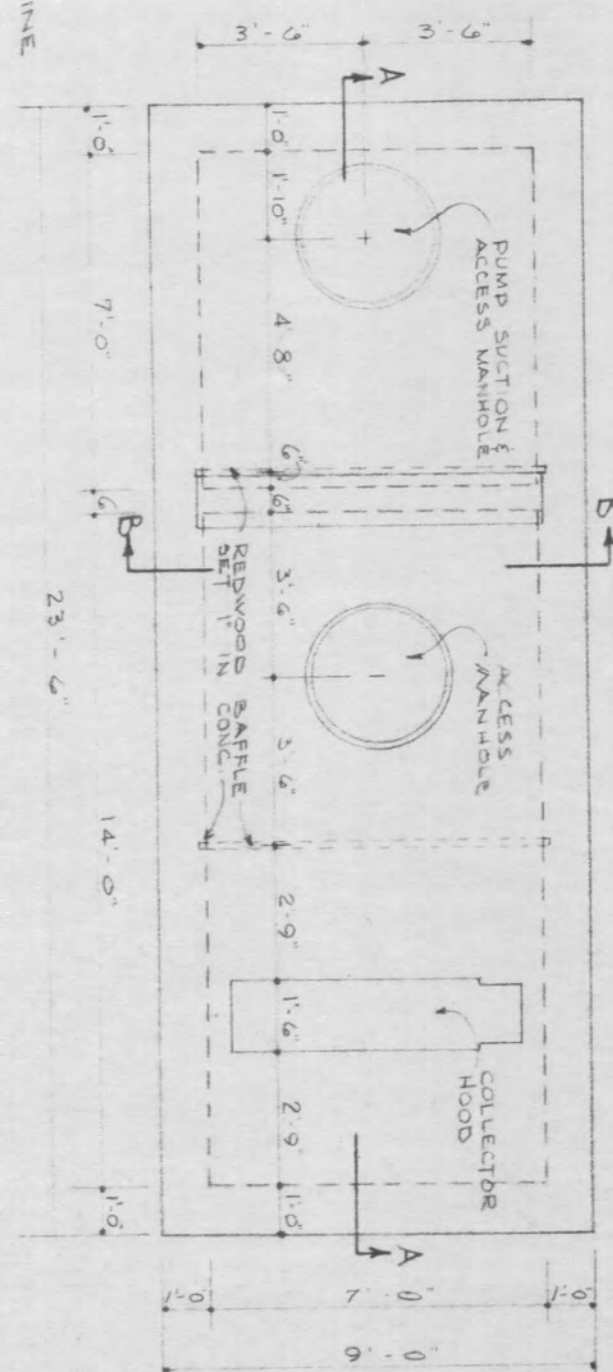


STRUCTURAL SLAB PLAN 1/4" = 1'-0"

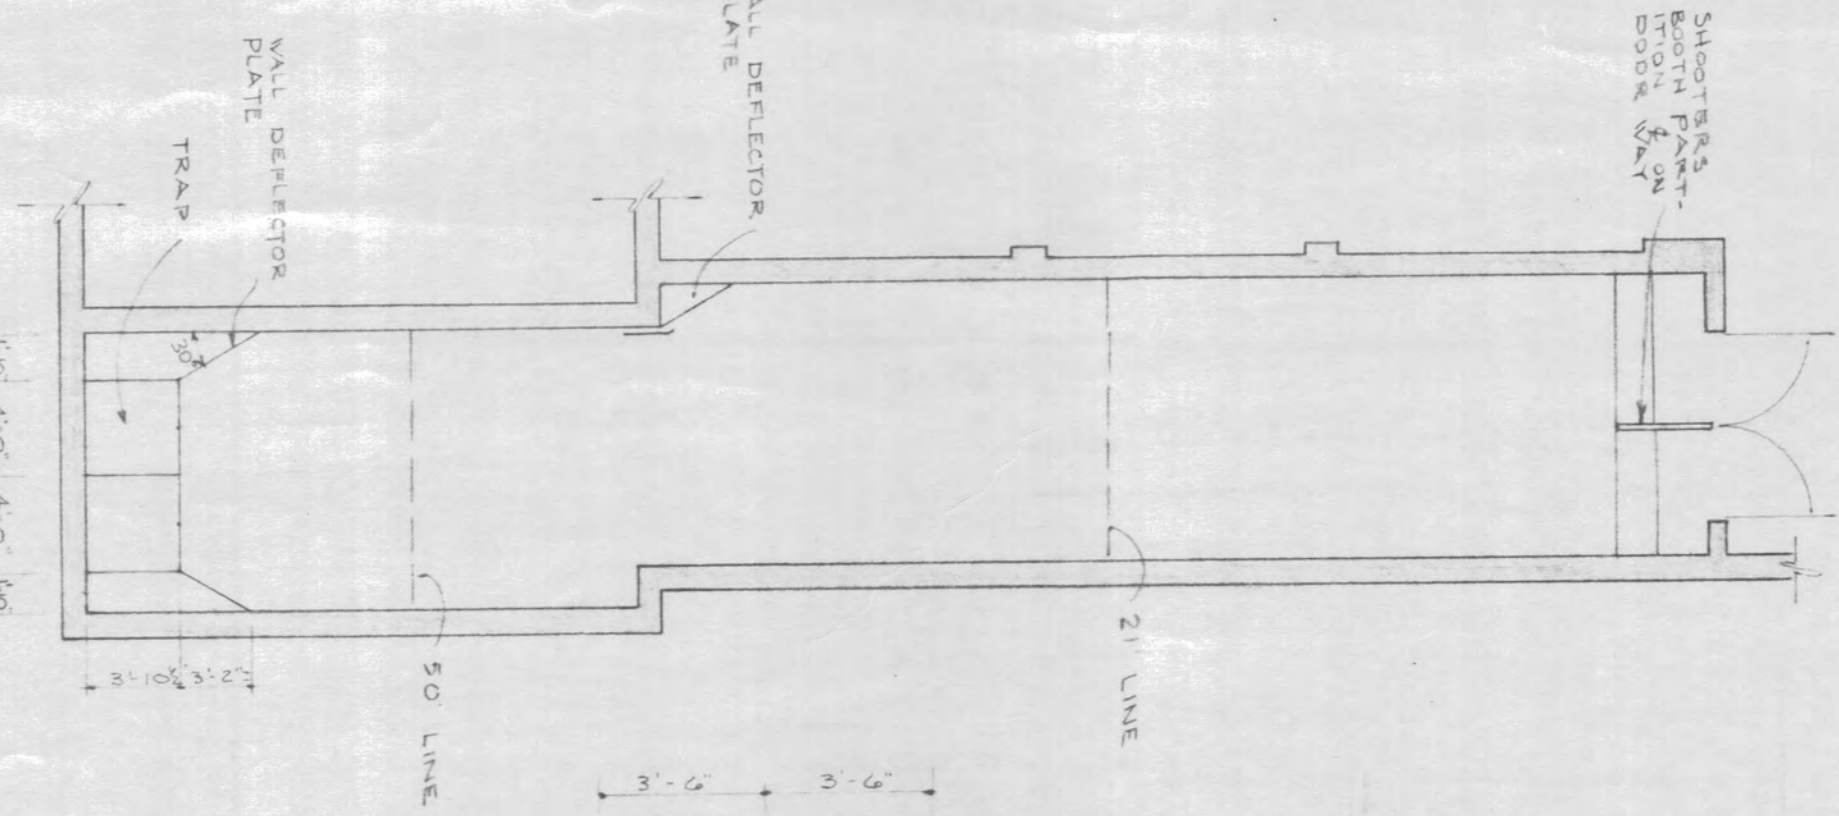


PISTOL RANGE RM B-10 1/4" = 1'-0"

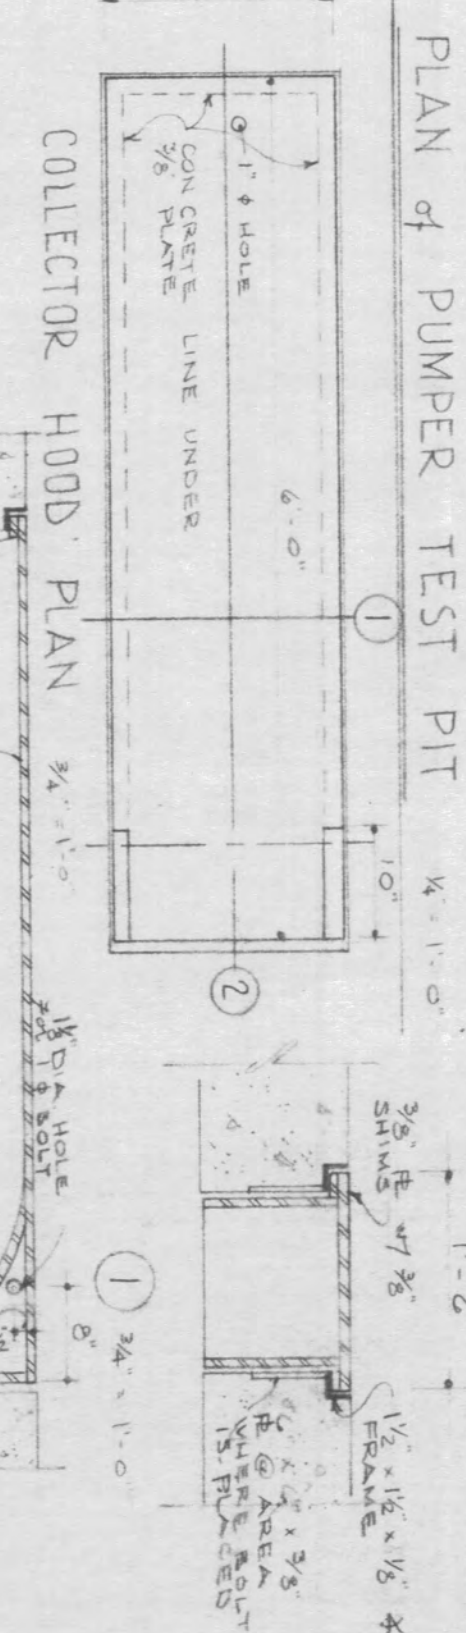

COLLECTOR HOOD PLAN

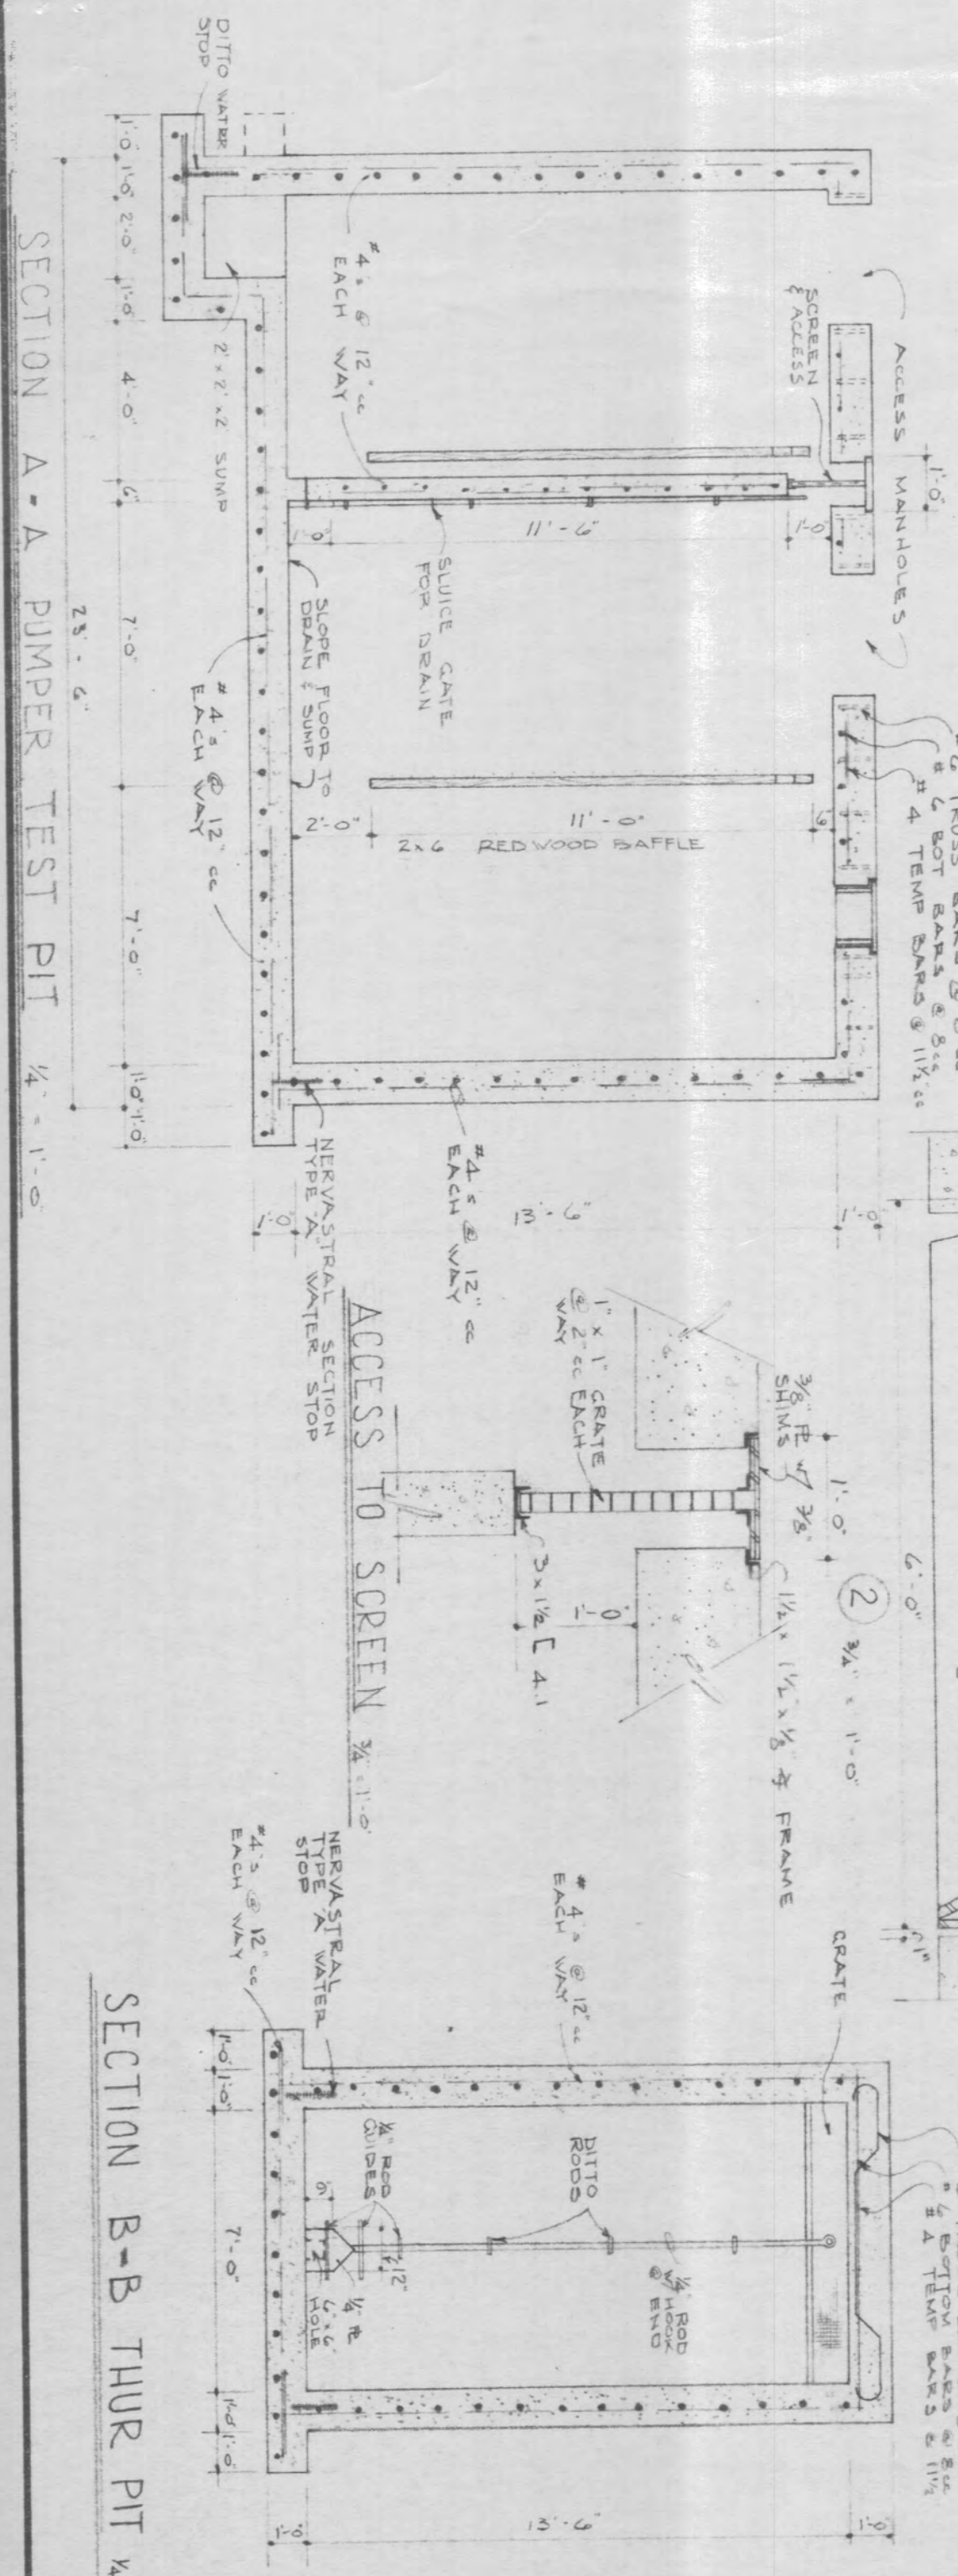

SECTION A-A PUMPER TEST PIT 1/4" = 1'-0"

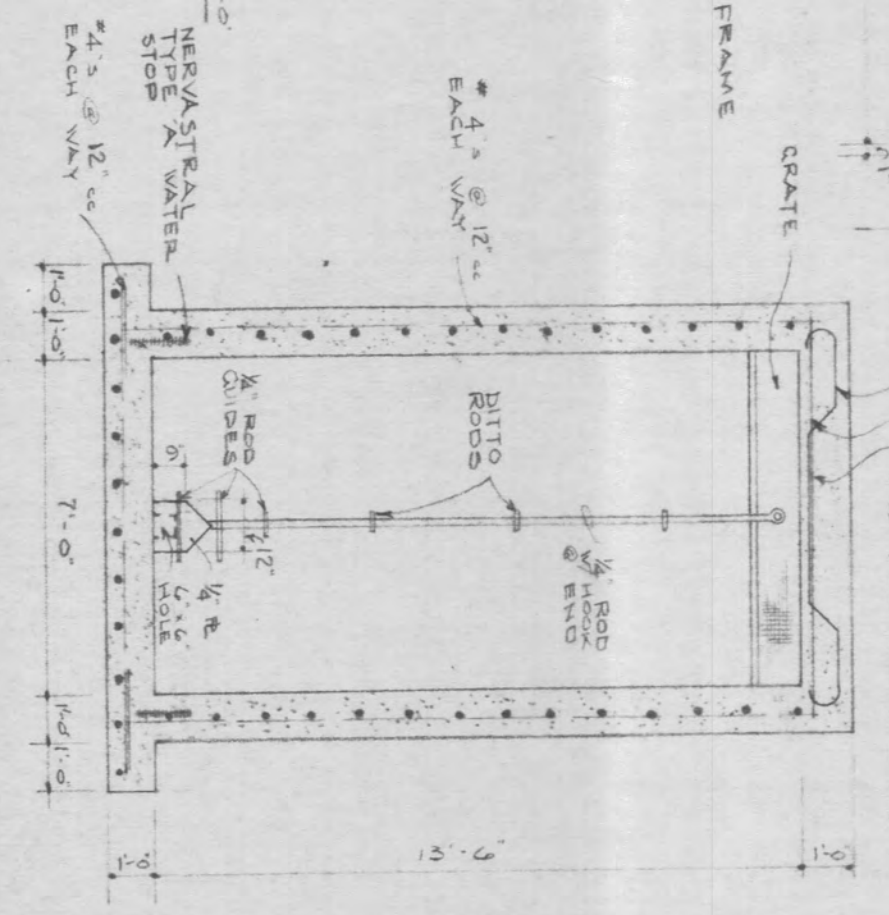

SECTION B-B THUR PIT 1/4" = 1'-0"



SHEET
ALT
1


DATE
COMM.
REVISION

Edgar W. Burgett & Associates
ARCHITECTS
1411 WEST 7th ST.
HASTINGS, NEBRASKA



FIRE STATION - POLICE DEPT.
CITY of YORK
YORK
NEBRASKA

ALTERNATE FOOTING PLAN $\frac{1}{8}$
FOUNDATION PLAN $\frac{1}{8}$ 1'-0"

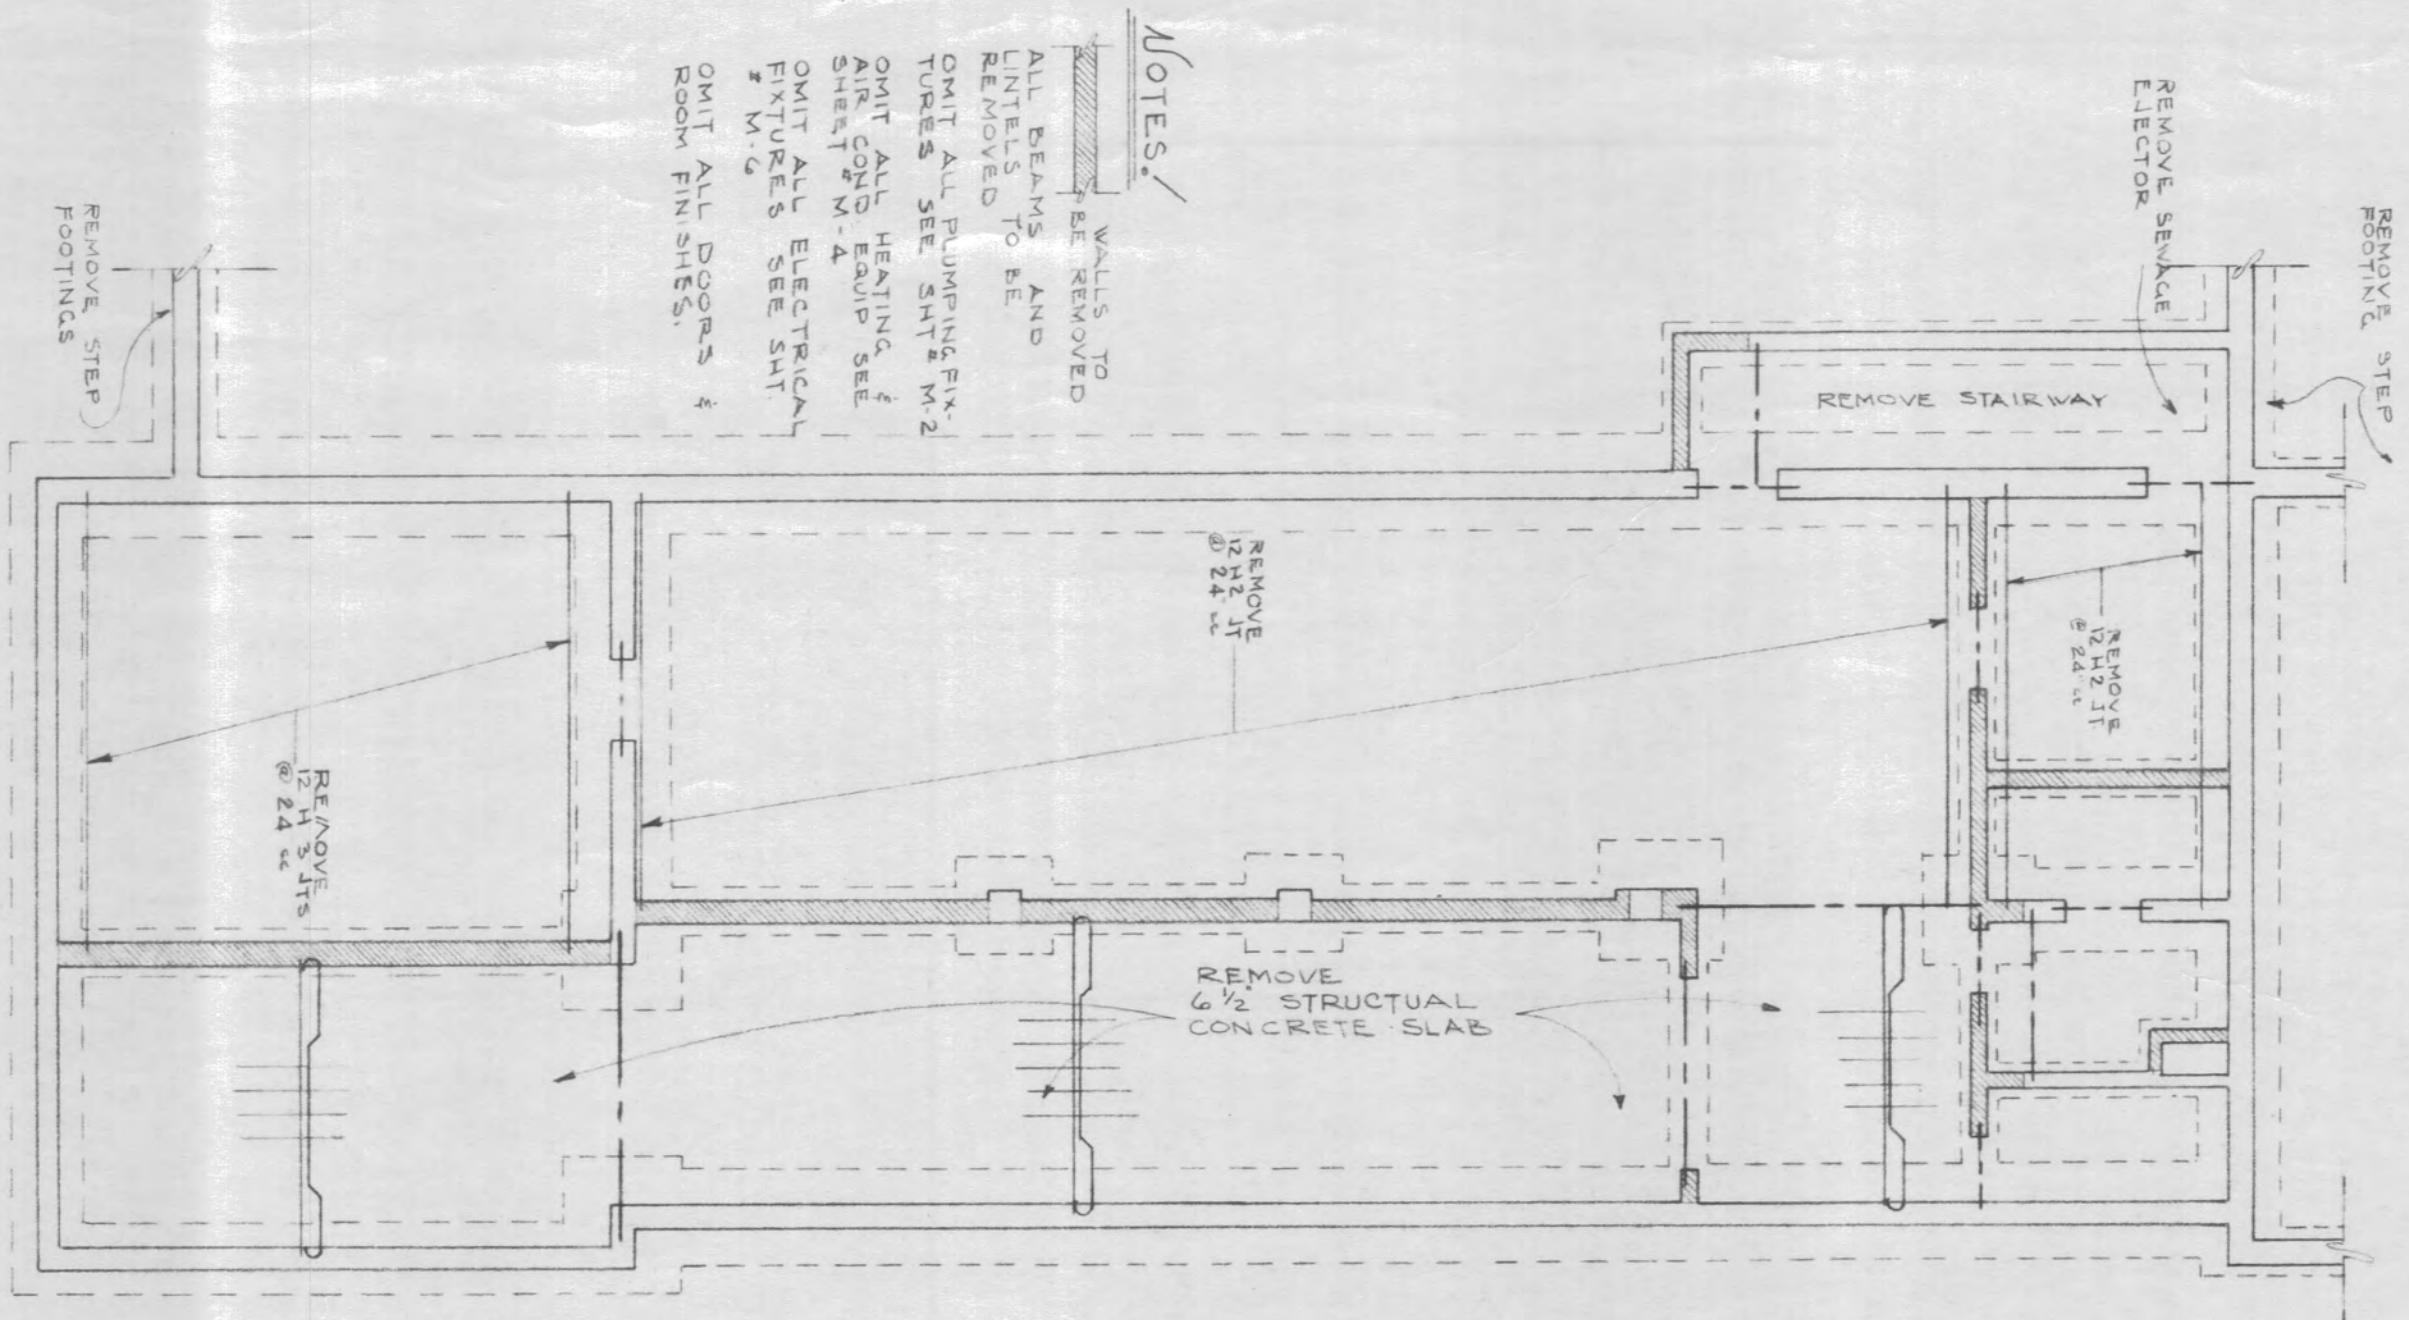

NOTES:

WALLS TO
BE REMOVED


ALL BEAMS AND
INTELS TO BE
REMOVED

OMIT ALL PUMPING FIX-
TURES SEE SH-2 M-2


OMIT ALL HEATING, &
AIR COND EQUIP SEE
SHEET M-4

OMIT ALL ELECTRICAL
FIXTURES SEE SH-1
M-6


OMIT ALL DOORS &
ROOM FINISHES.

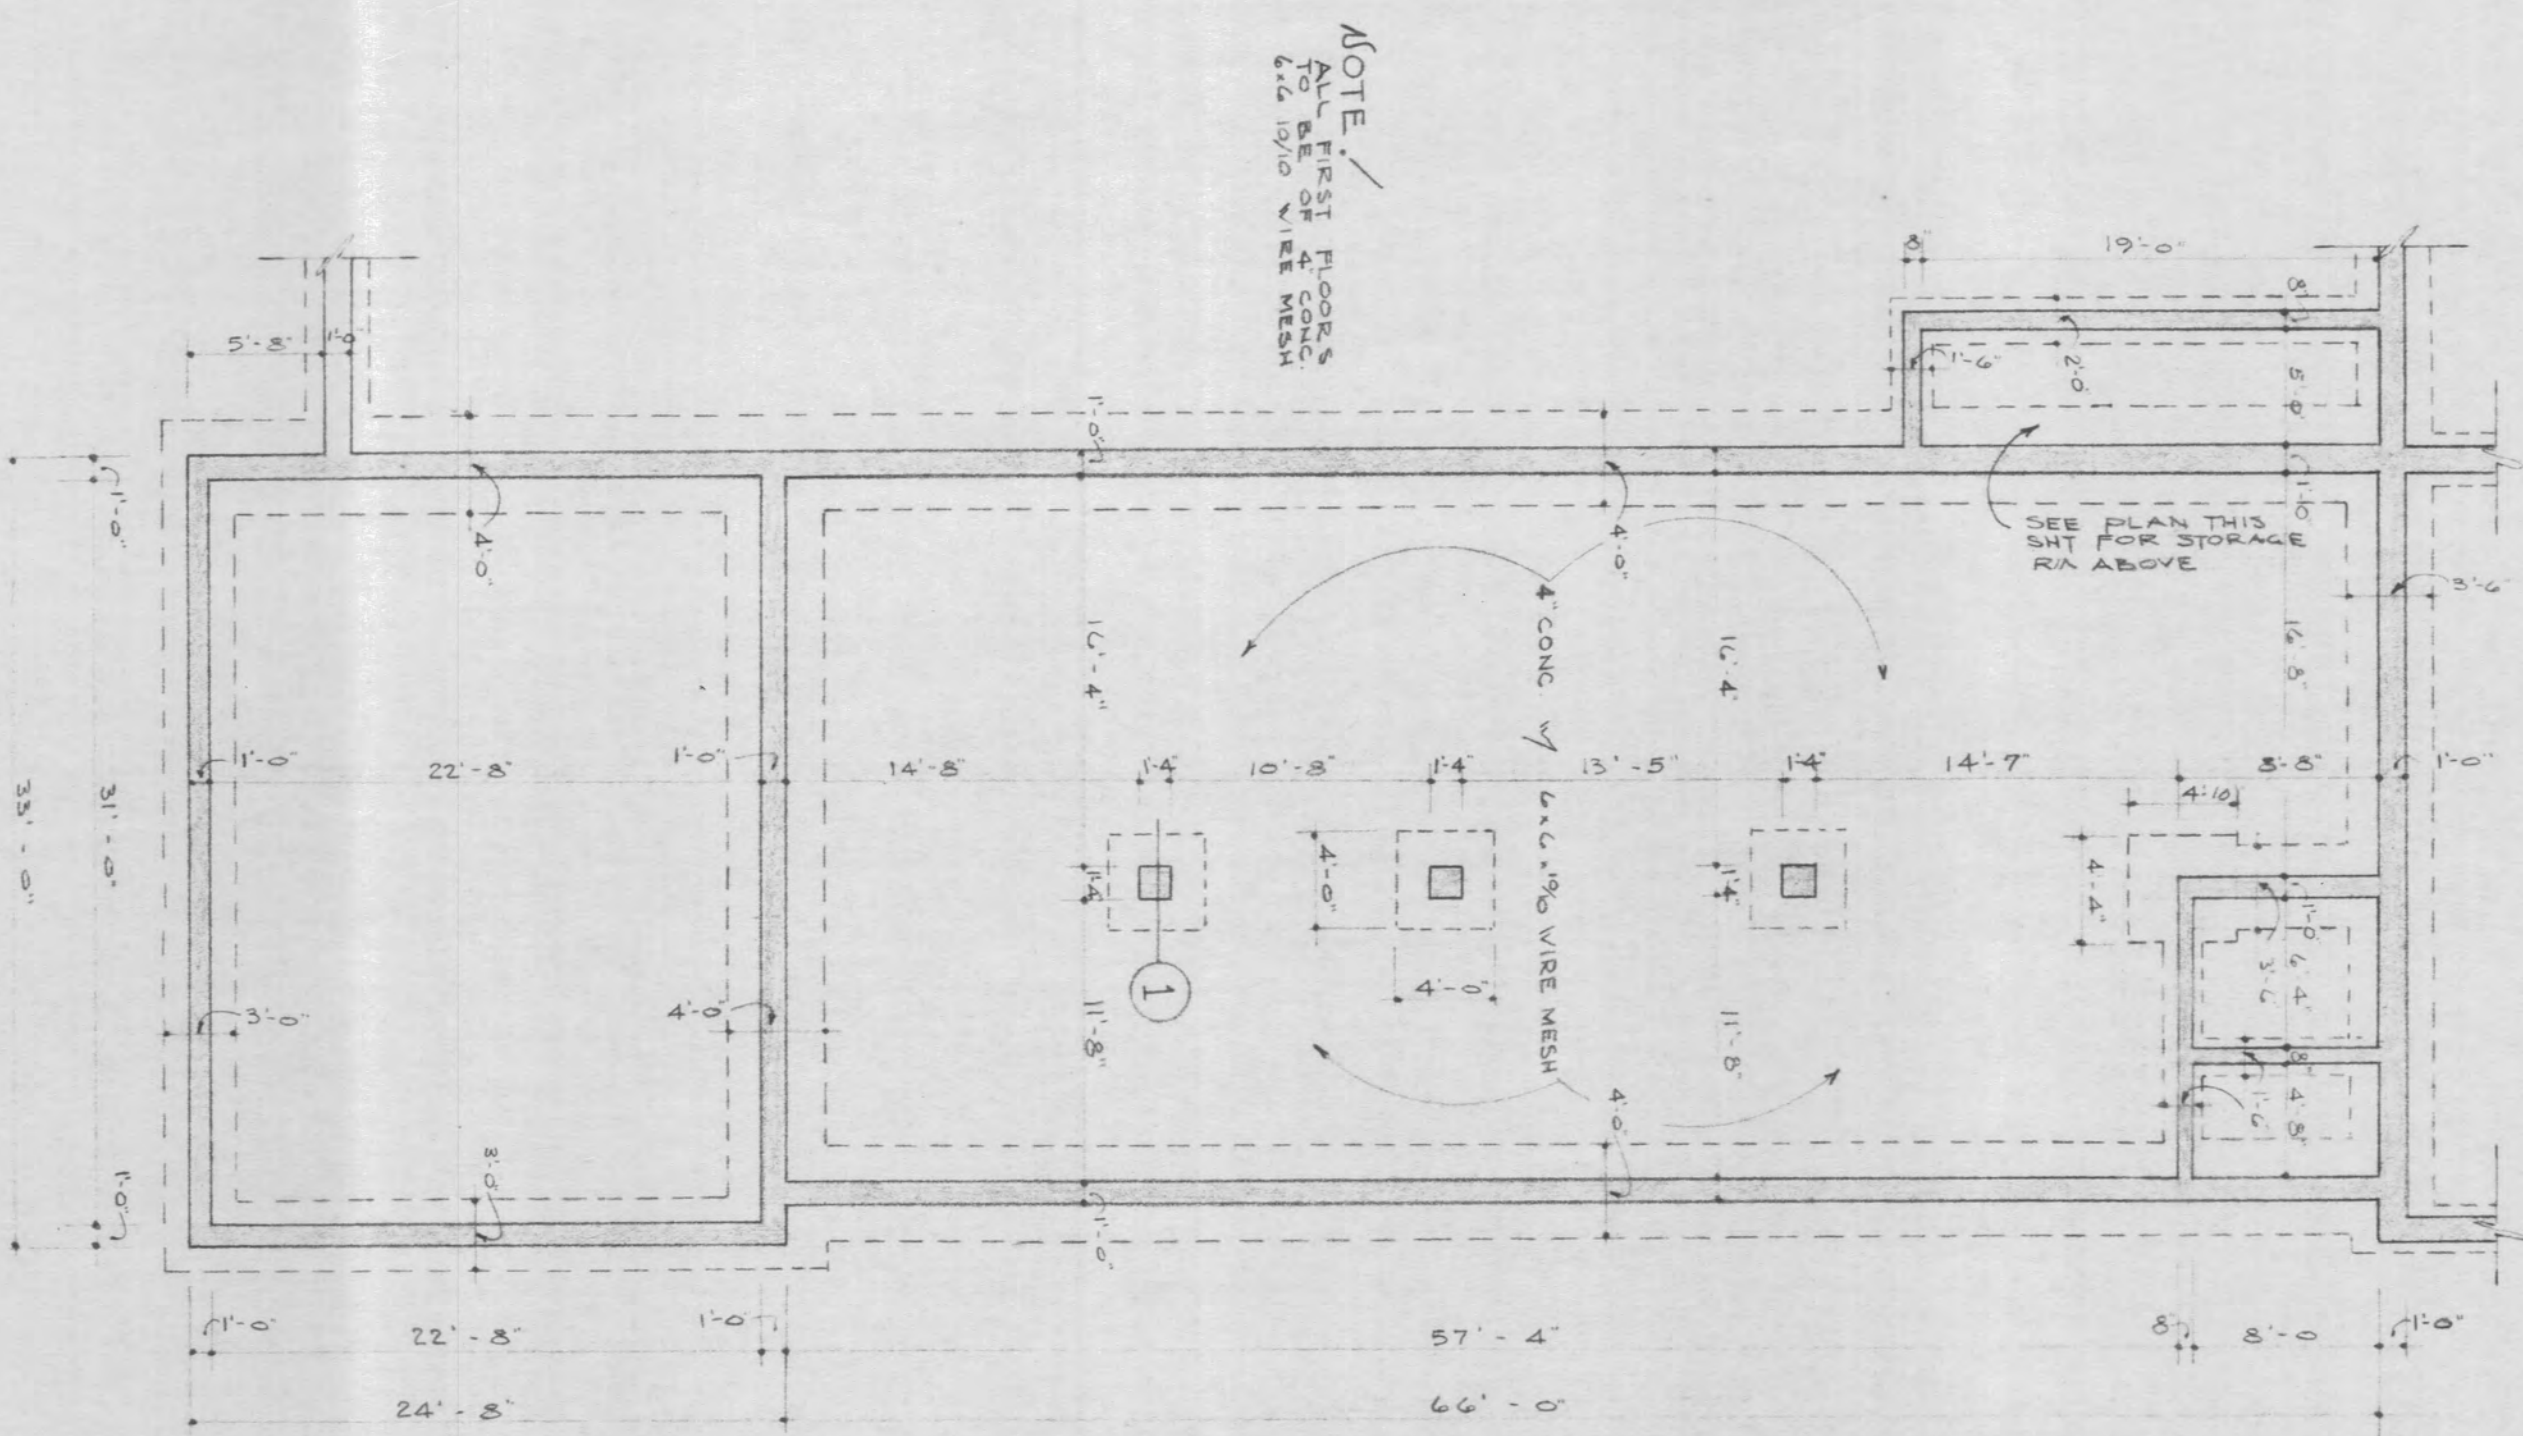

NOTE!
ALL FIRST FLOORS
TO BE OF 4 COATS
6x6 10/10 W/IN MESH

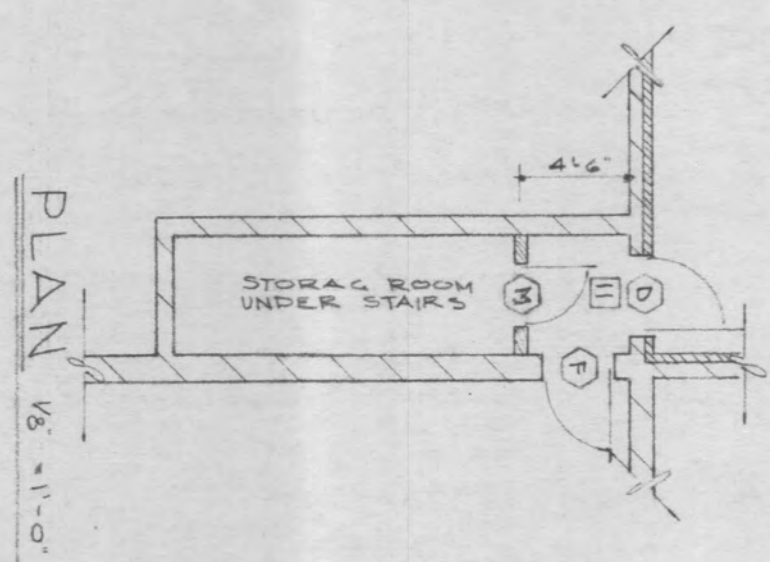


PLAN $\frac{1}{8}'' = 1' - 0''$

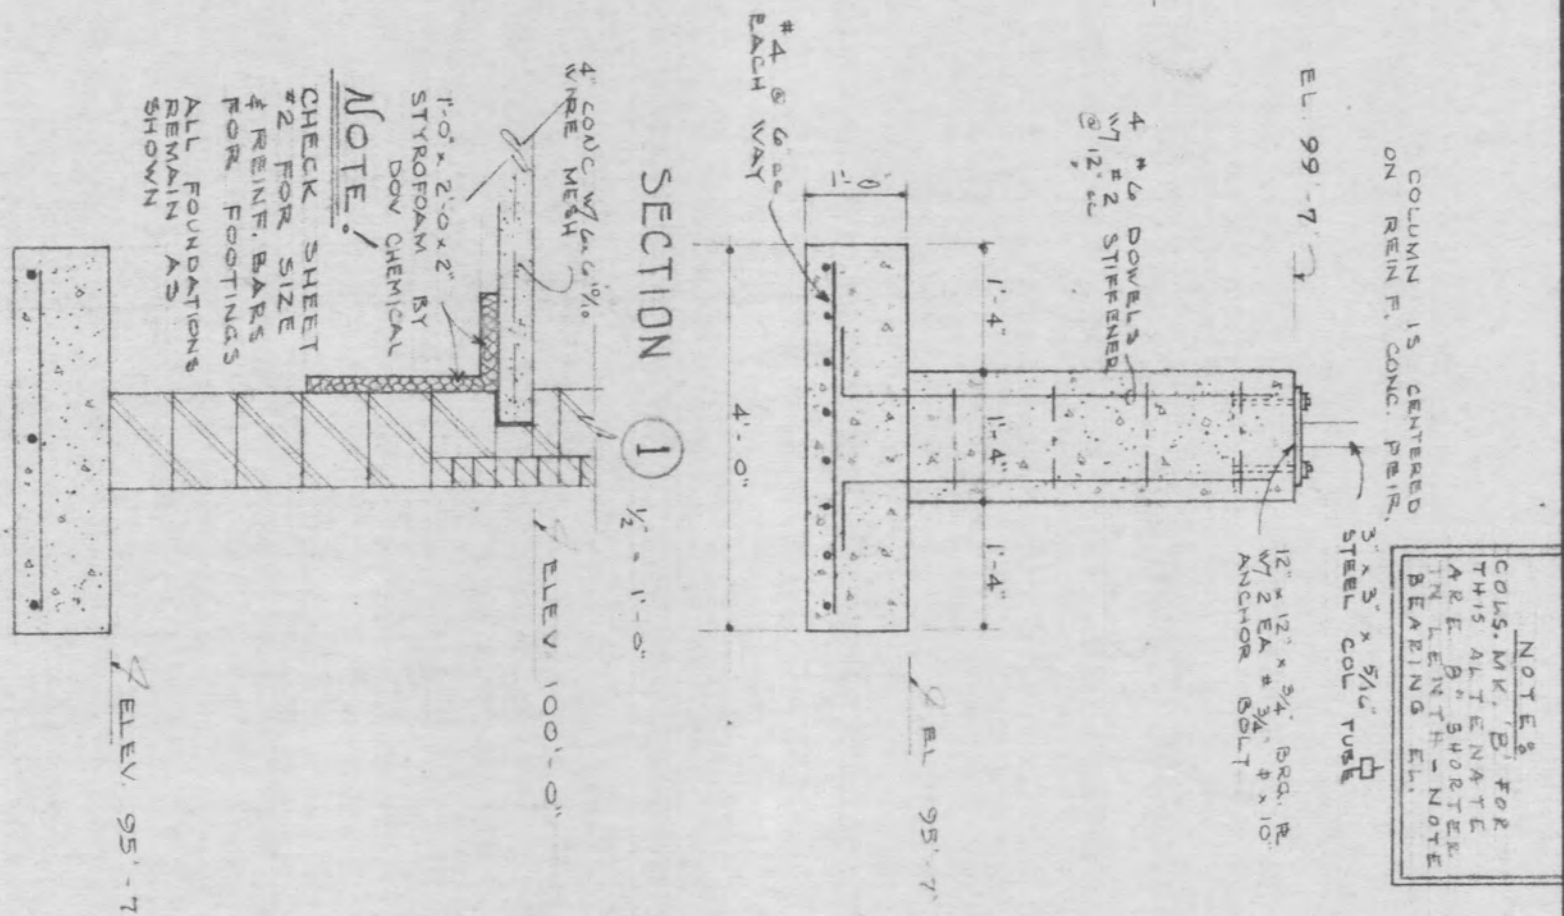

NOTE:
COLS. MK. 'B' FOR
THIS ALTERNATE
ARE 30 SHORTER.
IN TENTH-NOTE
BEARING E.

TYPICAL SECTION $\frac{1}{2}'' = 1'-0''$

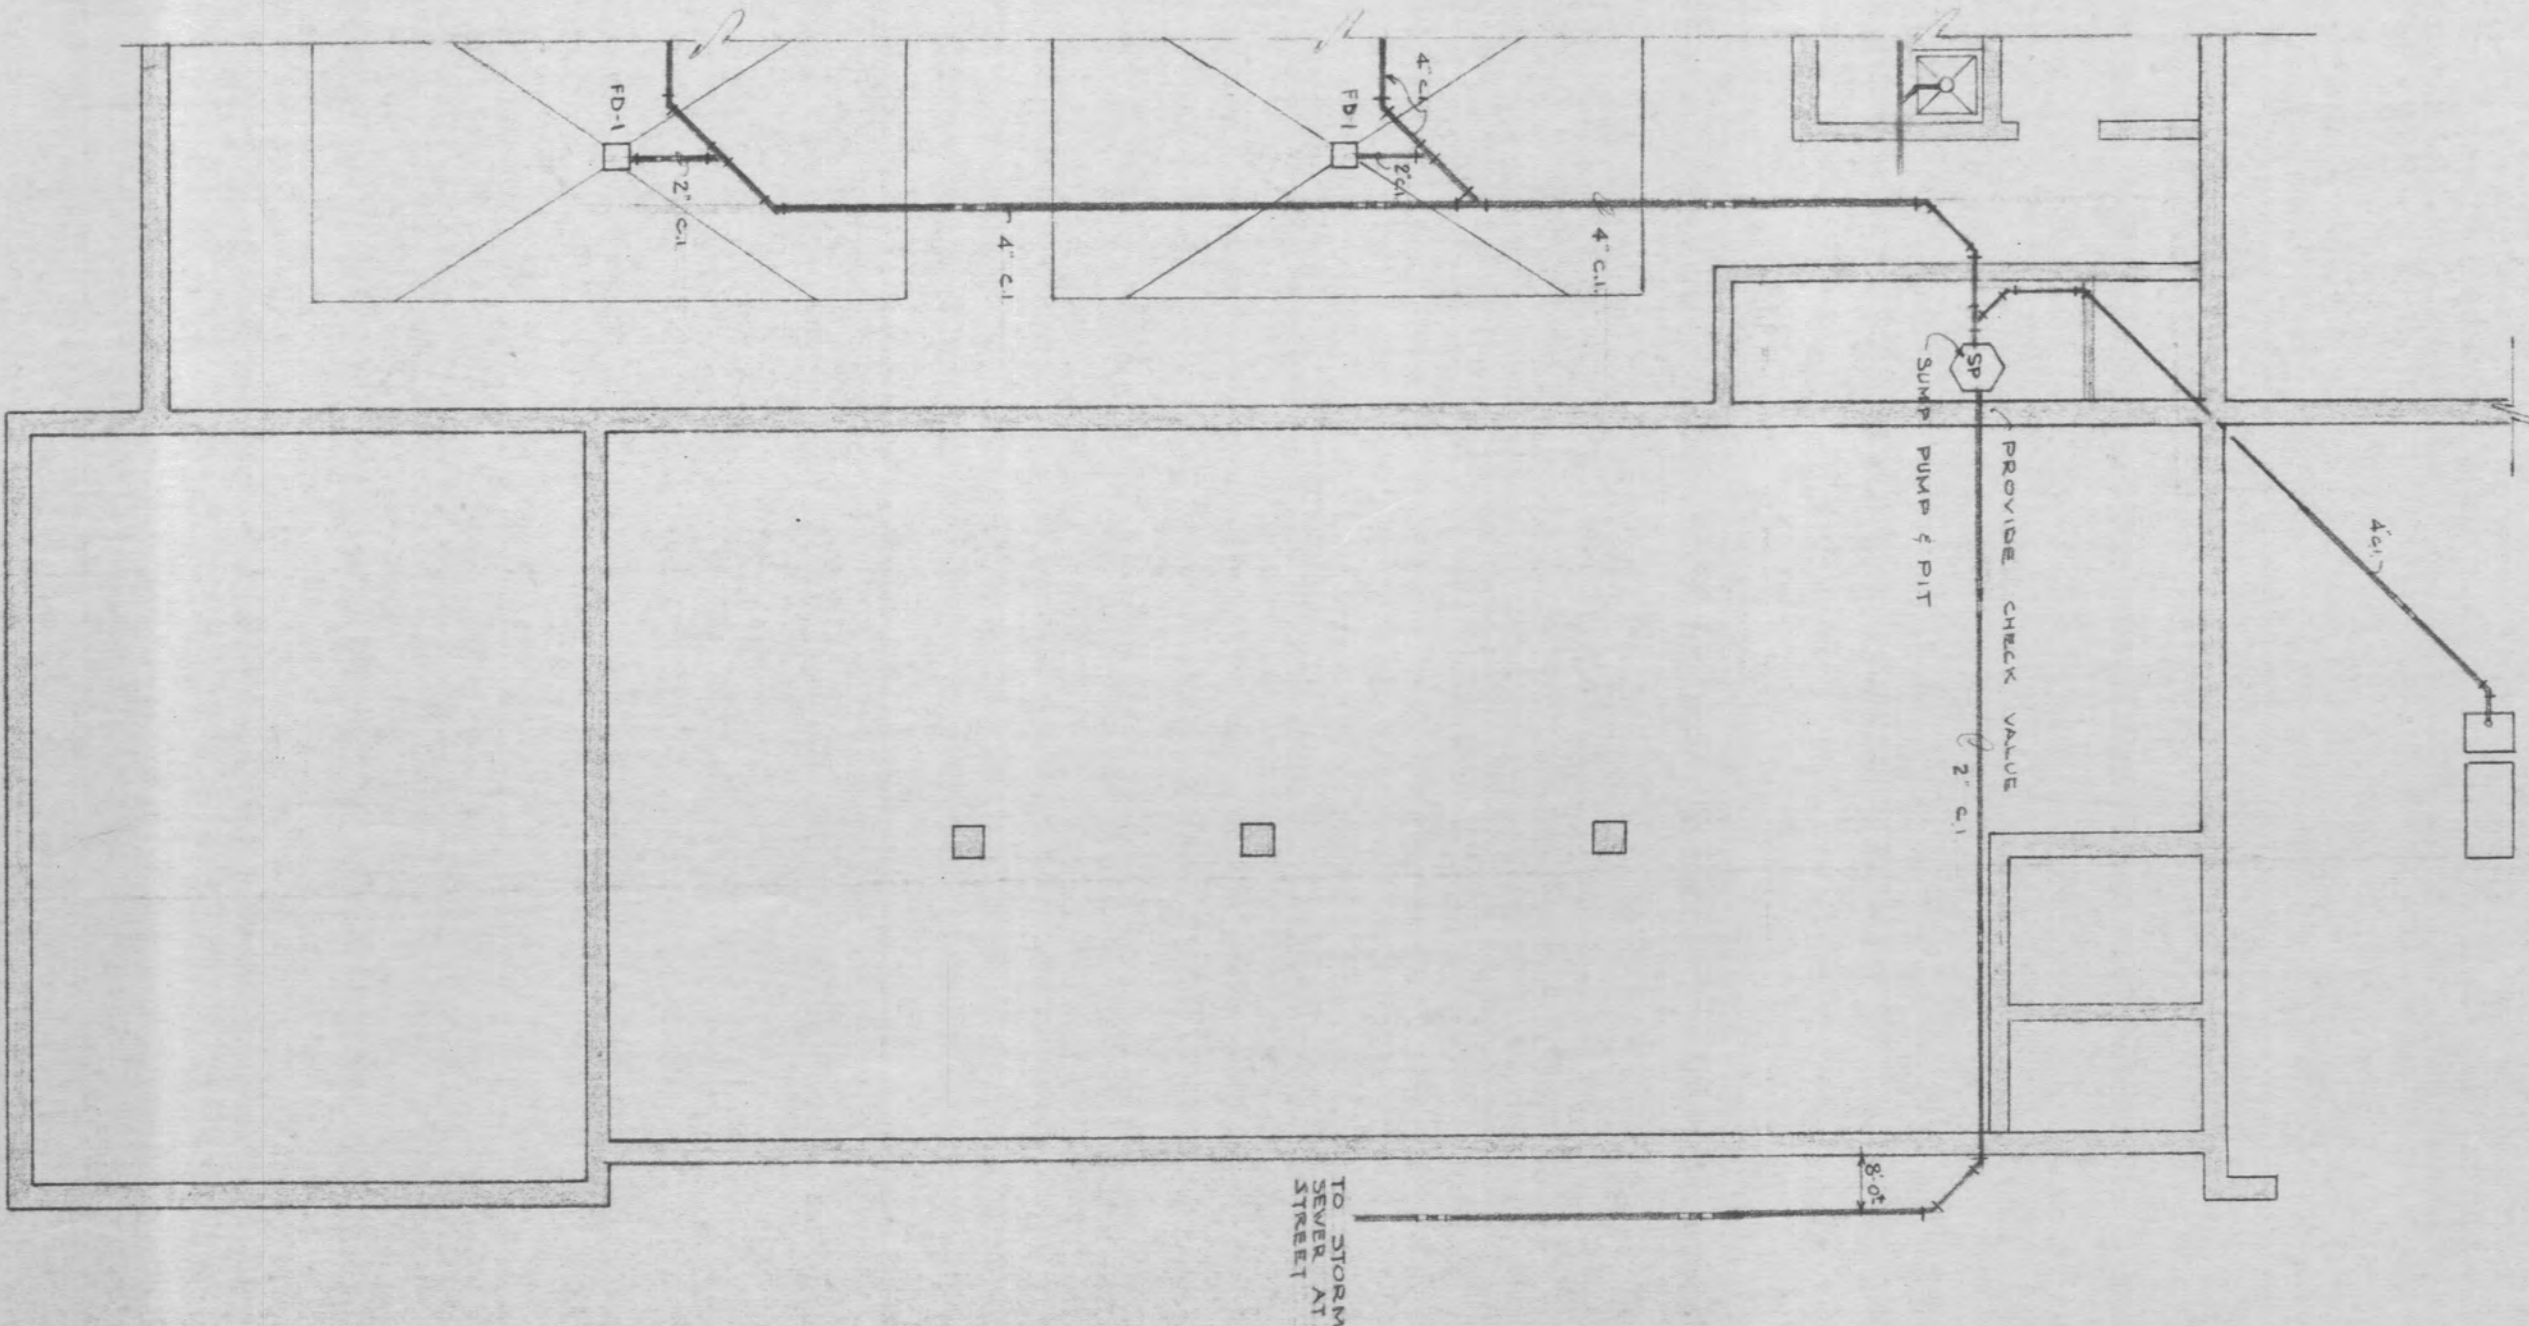

TO STORM
SEWER AT
STREET

A circular professional seal for Edgar W. Burgett, a Registered Professional Architect in the State of Nebraska. The seal features the text "REGISTERED PROFESSIONAL ARCHITECT" around the top and "STATE OF NEBRASKA" around the bottom. In the center, the name "EDGAR W. BURGETT" is written above the license number "A-391".


SHEET
ALT
2

Edgar W. Burgett & Associates
ARCHITECTS
1411 WEST 7th ST. HASTINGS, NEBRASKA

FIRE STATION - POLICE DEPT.
for CITY of YORK
YORK NEBR

NEBRASKA

FIRE STATION
and
POLICE DEPARTMENT BUILDING
Y O R K, N E B R A S K A

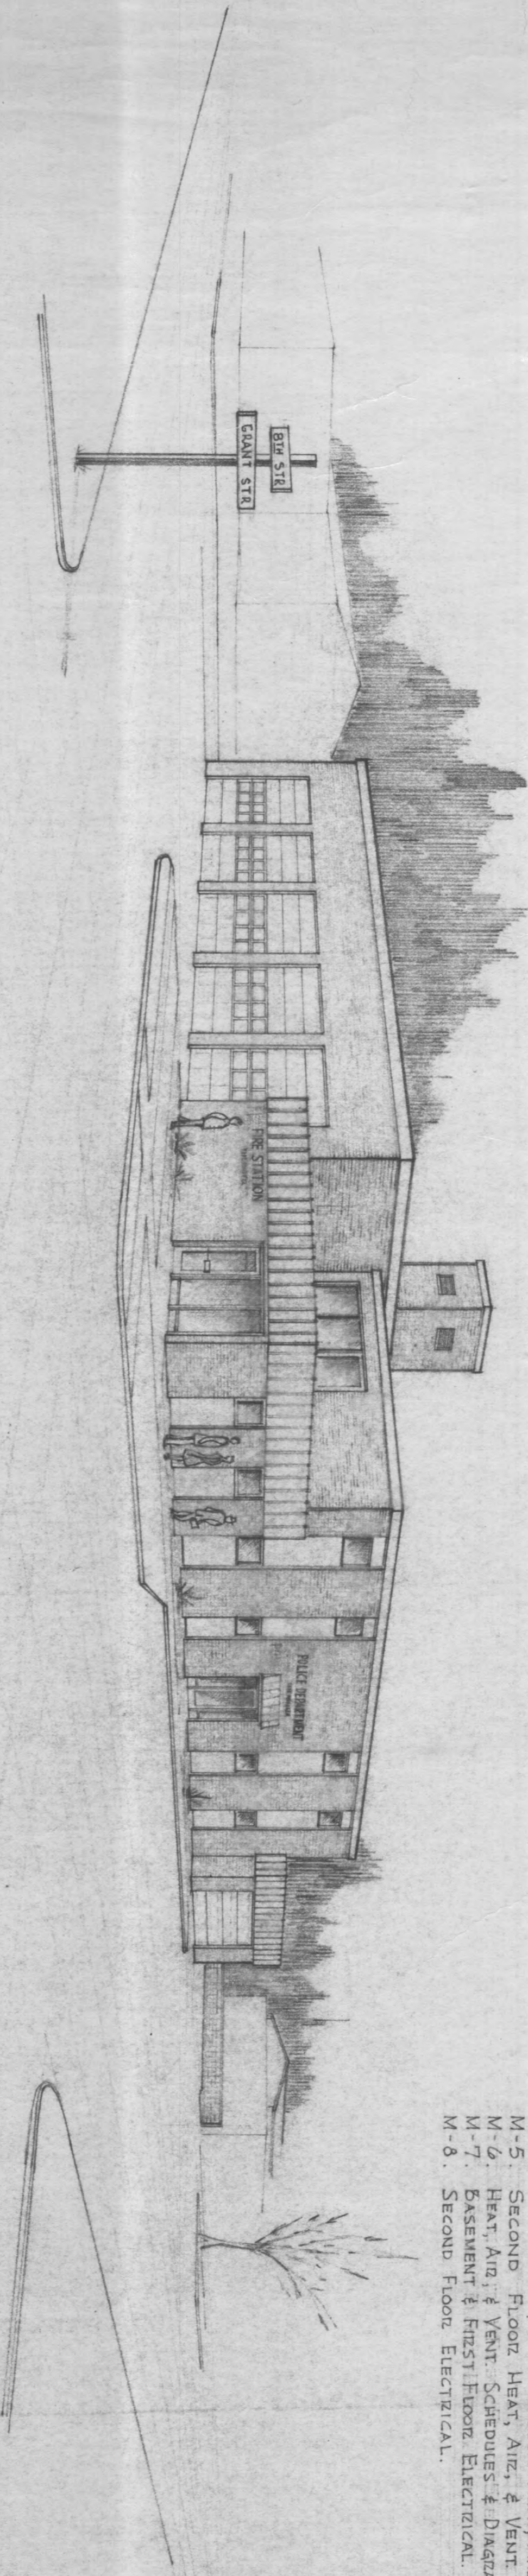

INDEX OF DRAWINGS

SHEET NO. GENERAL DRAWINGS

1. SITE PLAN.
2. FOOTING - FOUNDATION PLAN.
3. BASEMENT PLAN.
4. FIRST FLOOR PLAN.
5. SECOND FLOOR PLAN.
6. ELEVATIONS & WINDOW SCHEDULES.
7. ELEVATIONS & WINDOW SCHEDULES.
8. WALL SECTIONS.
9. WALL SECTIONS.
10. HOSE TOWER SECTIONS & DETAILS.
11. TYPICAL CROSS SECTIONS.
12. STAIR DETAILS.
13. STAIR DETAILS.
14. DOOR DETAILS.
15. LOCKERS & CASEWORK.
16. REFLECTED CEILING PLAN.
17. ROOM FINISH SCHEDULE.
18. FIRST FLOOR FRAMING.
19. SECOND FLOOR FRAMING.
20. DOOR FRAMING.
- A-1. PISTOL RANGE & TEST PIT.
- A-2. PLAN BASEMENT ALTERNATE.


MECHANICAL DRAWINGS

- M-1. MECHANICAL SITE PLAN.
- M-2. BASEMENT & FIRST FLOOR PLUMBING.
- M-3. SECOND FLOOR PLUMBING.
- M-4. BASEMENT & FIRST FLOOR HEAT, AIR, & VENT.
- M-5. SECOND FLOOR HEAT, AIR, & VENT.
- M-6. HEAT, AIR, & VENT. SCHEDULES & DIAGRAMS.
- M-7. BASEMENT & FIRST FLOOR ELECTRICAL.
- M-8. SECOND FLOOR ELECTRICAL.



REGISTERED ARCHITECT
EDGAR W. BURGETT
A-391
STATE OF NEBRASKA
Edgar W. Burgett

Edgar W. Burgett & Associates
ARCHITECTS
1411 WEST 7th ST. HASTINGS, NEBRASKA

DATE
COMM.
REVISION
SHEET

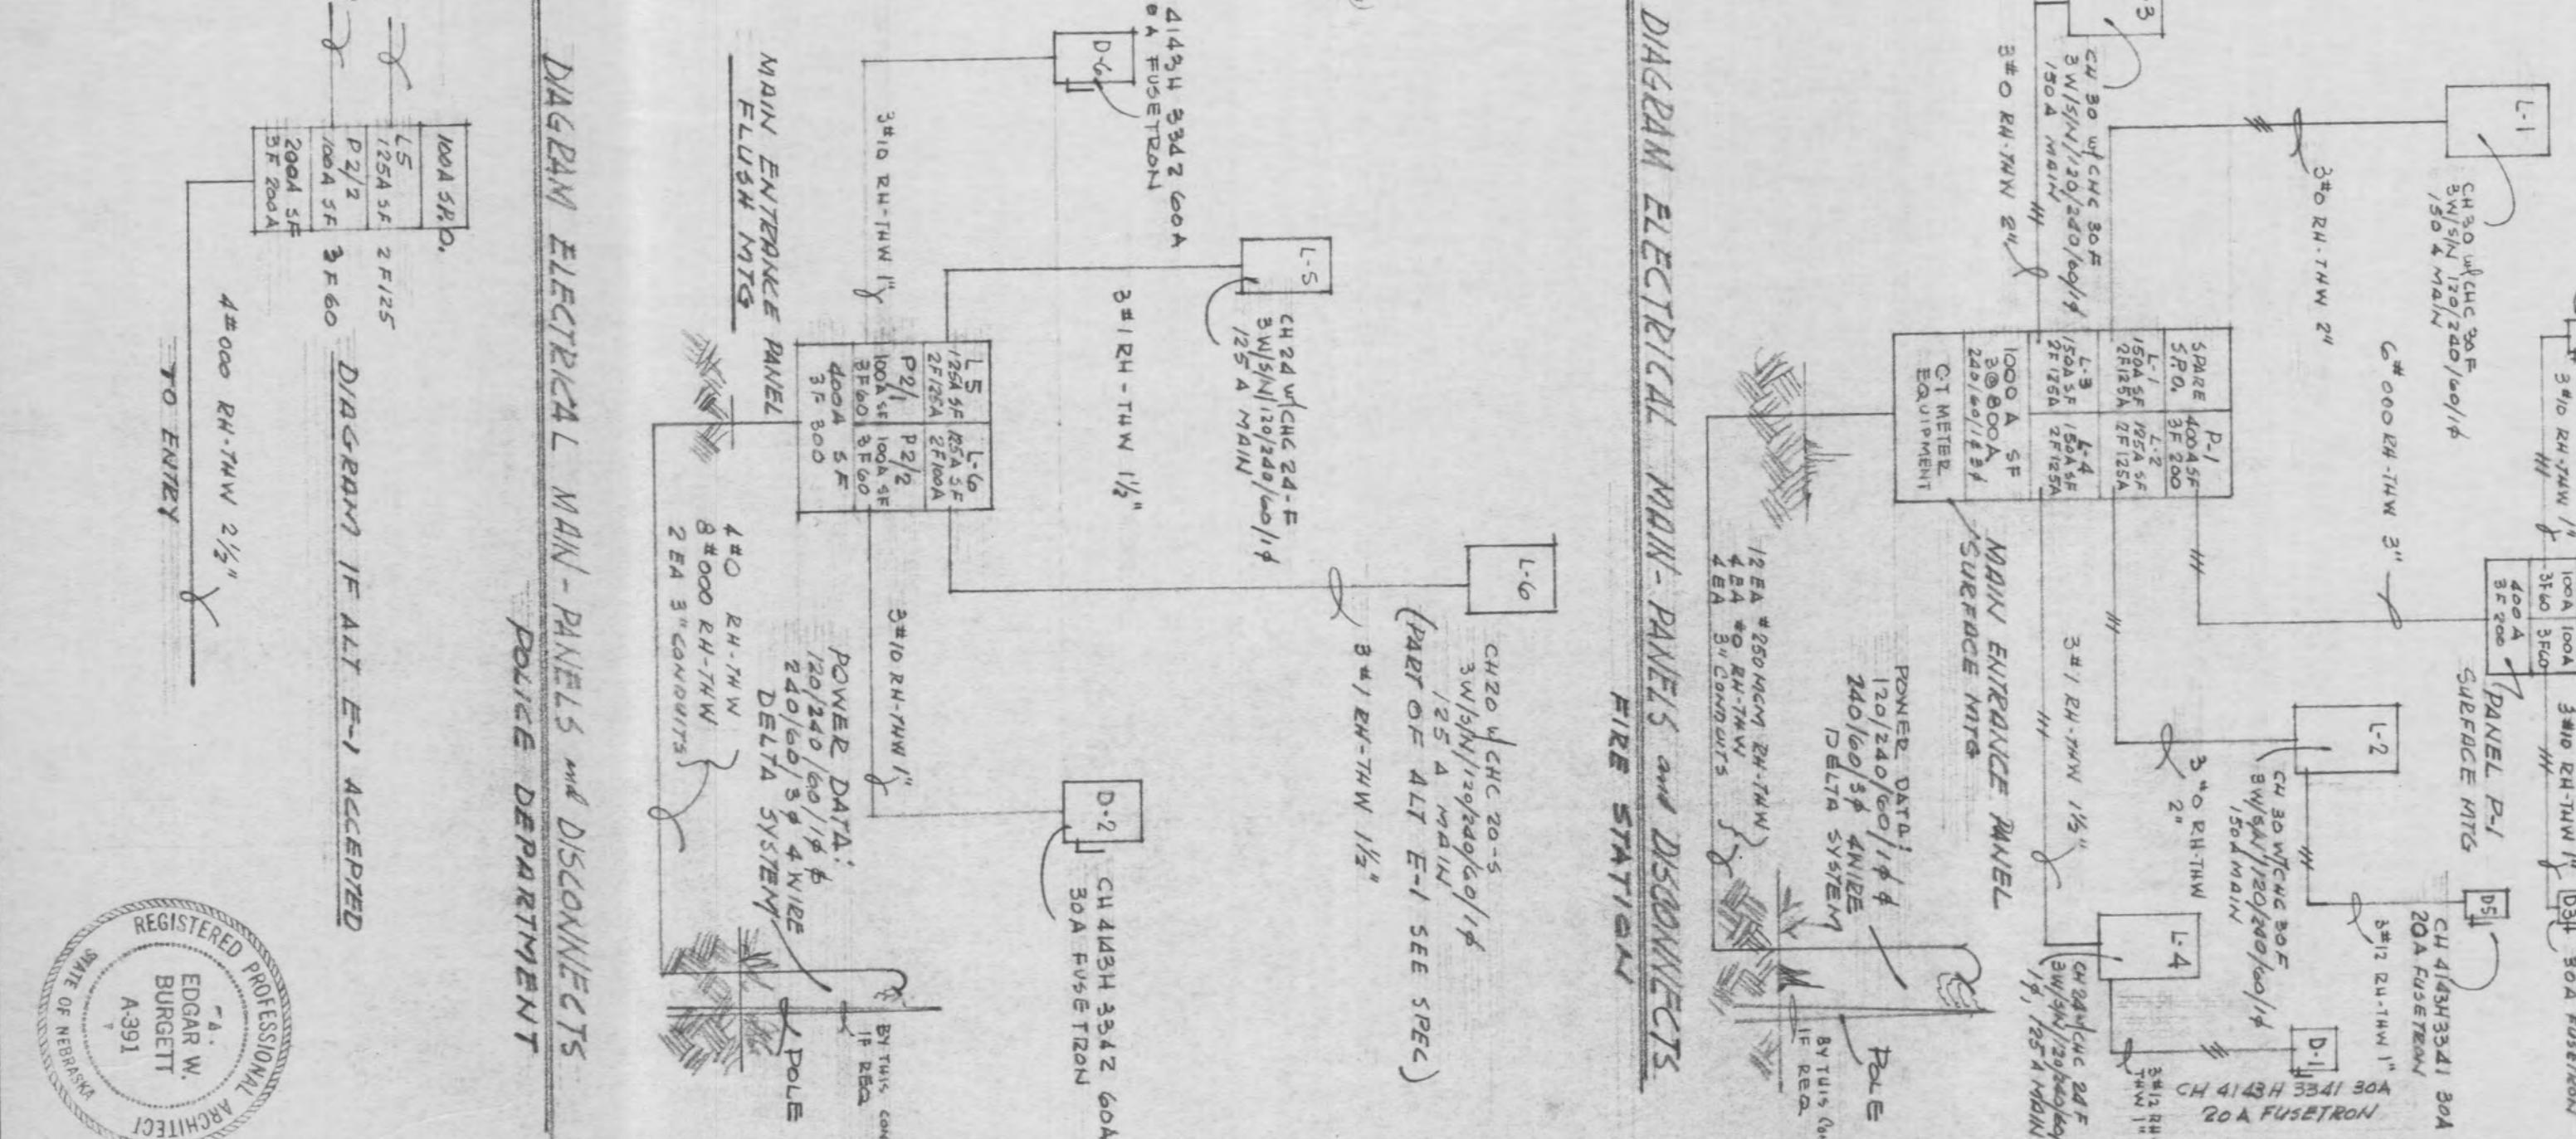

M-1	SHEET	REVISION	COMM. C.B.O.	DATE	Edgar W. Burgett & Associates	AIA	FIRE STATION - POLICE DEPT.
					ARCHITECTS		For CITY of YORK
					1411 WEST 7th ST.		YORK
					HASTINGS, NEBRASKA		NEBRASKA

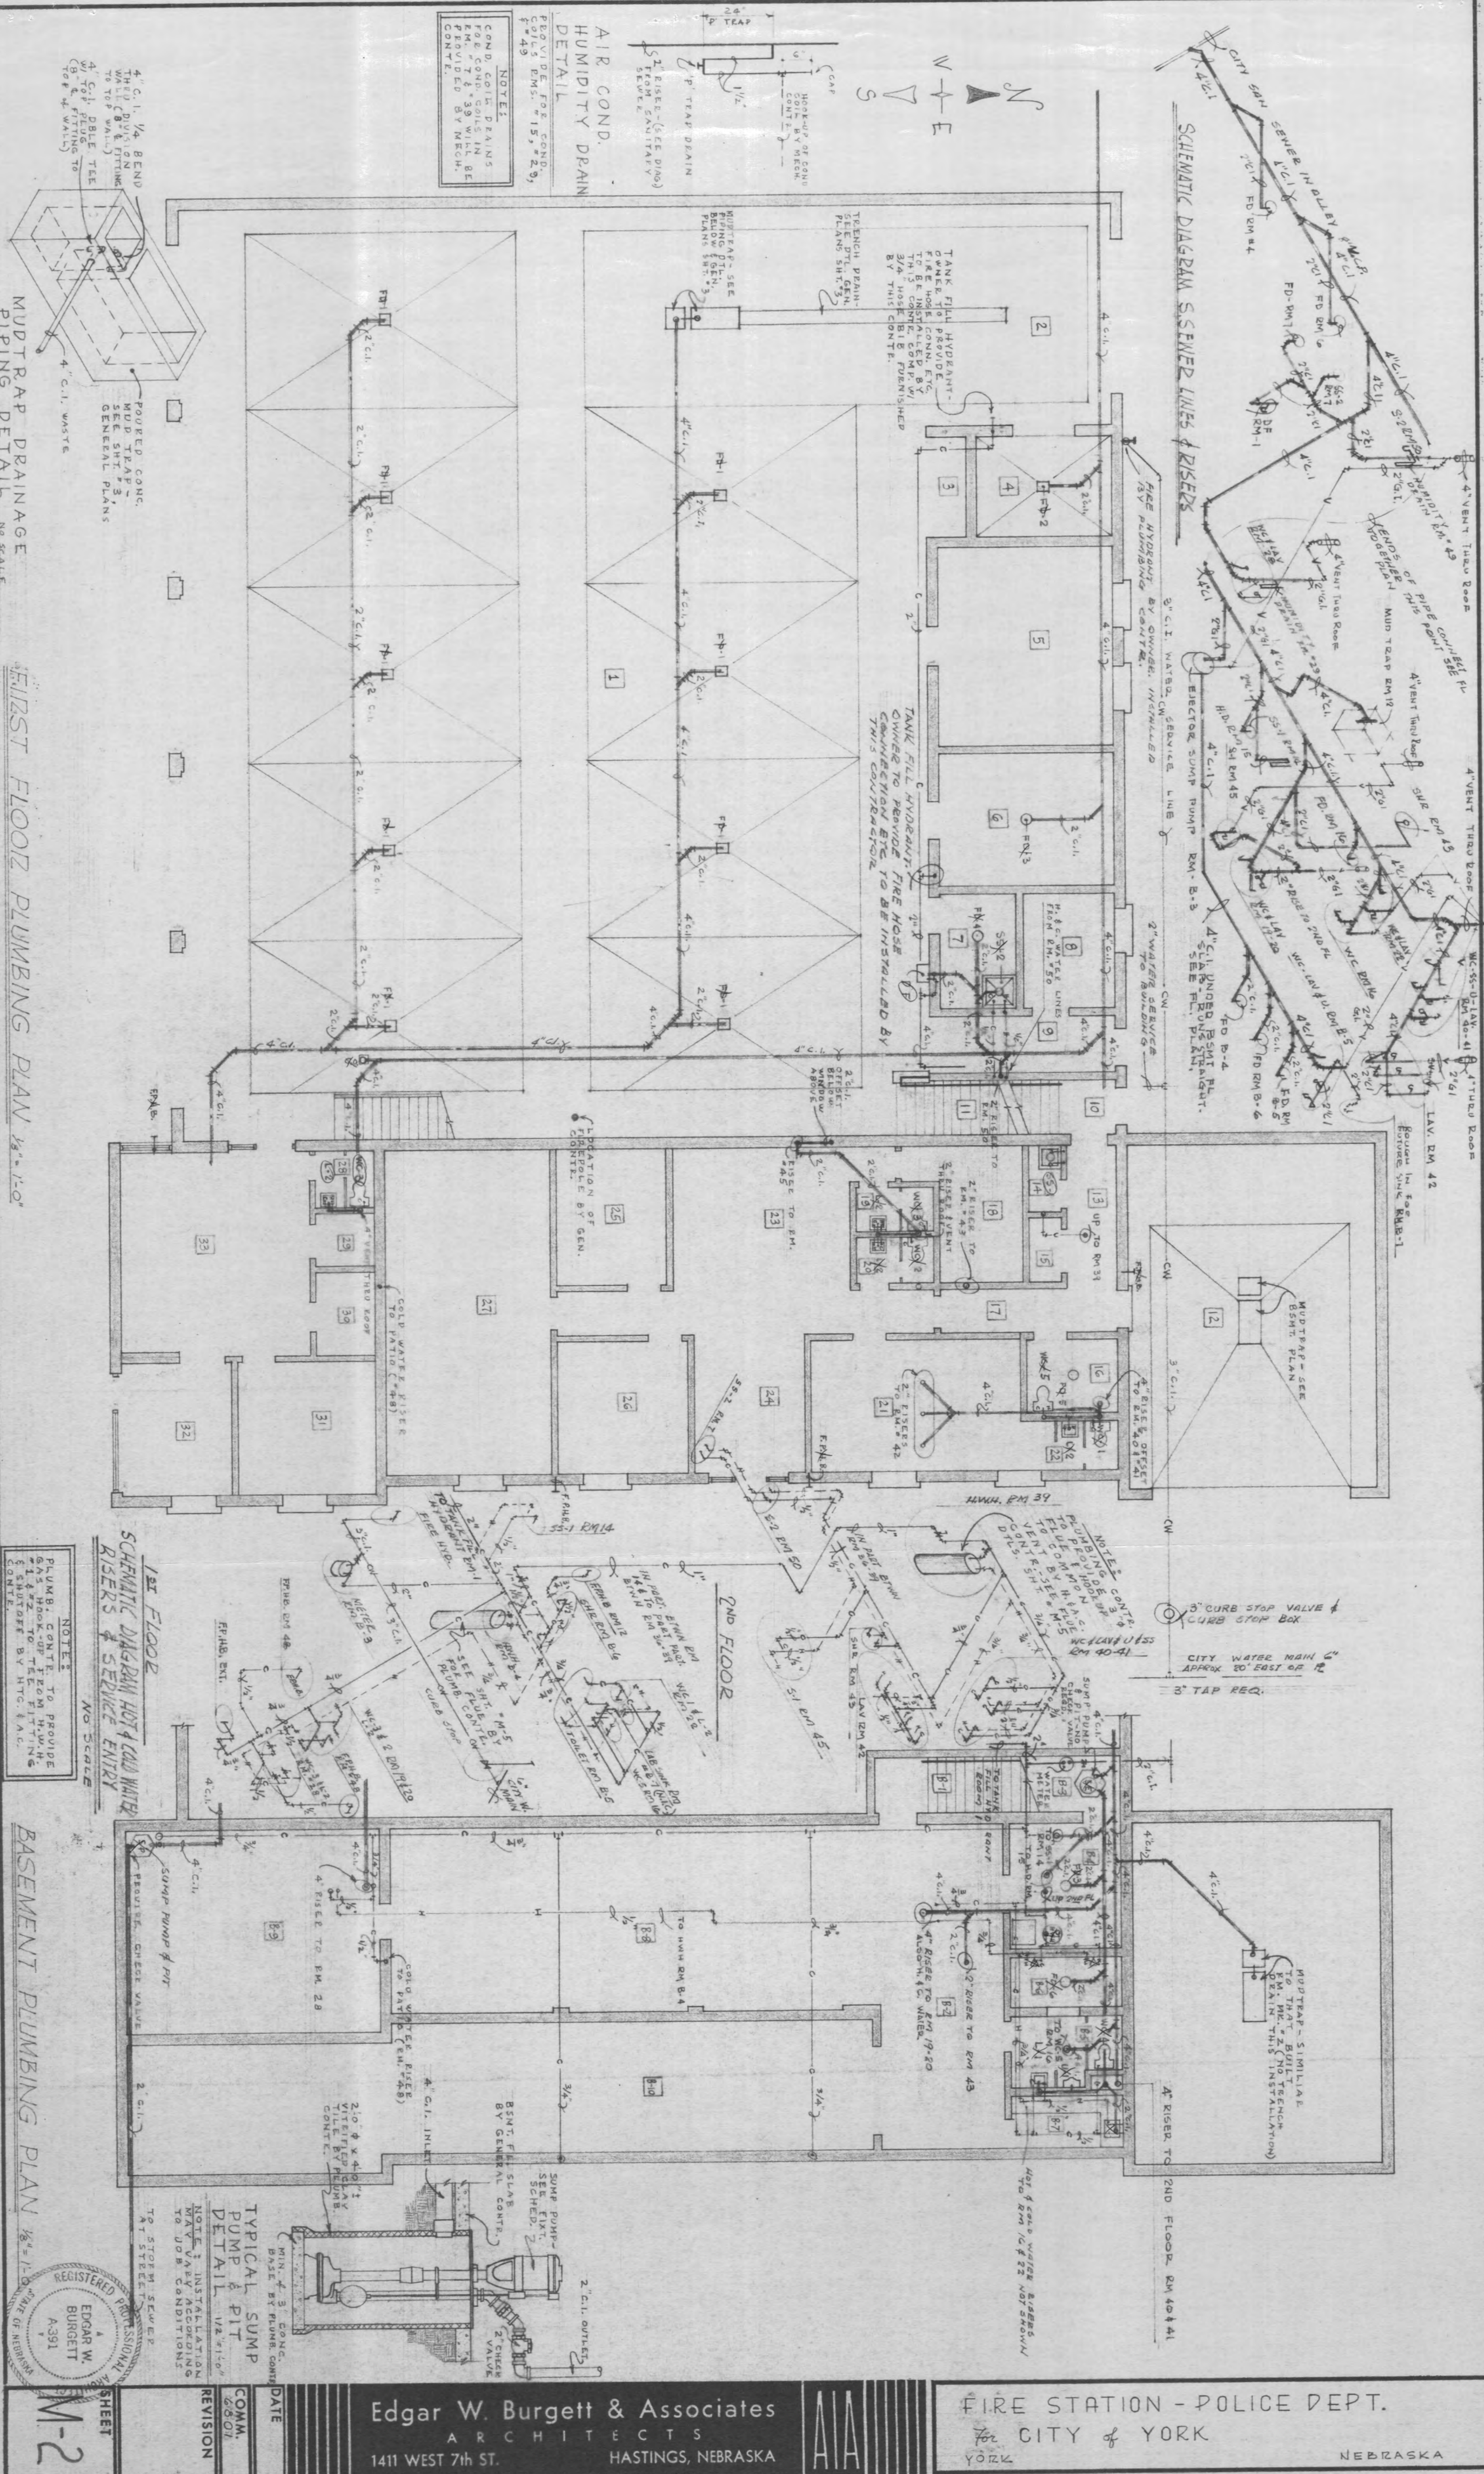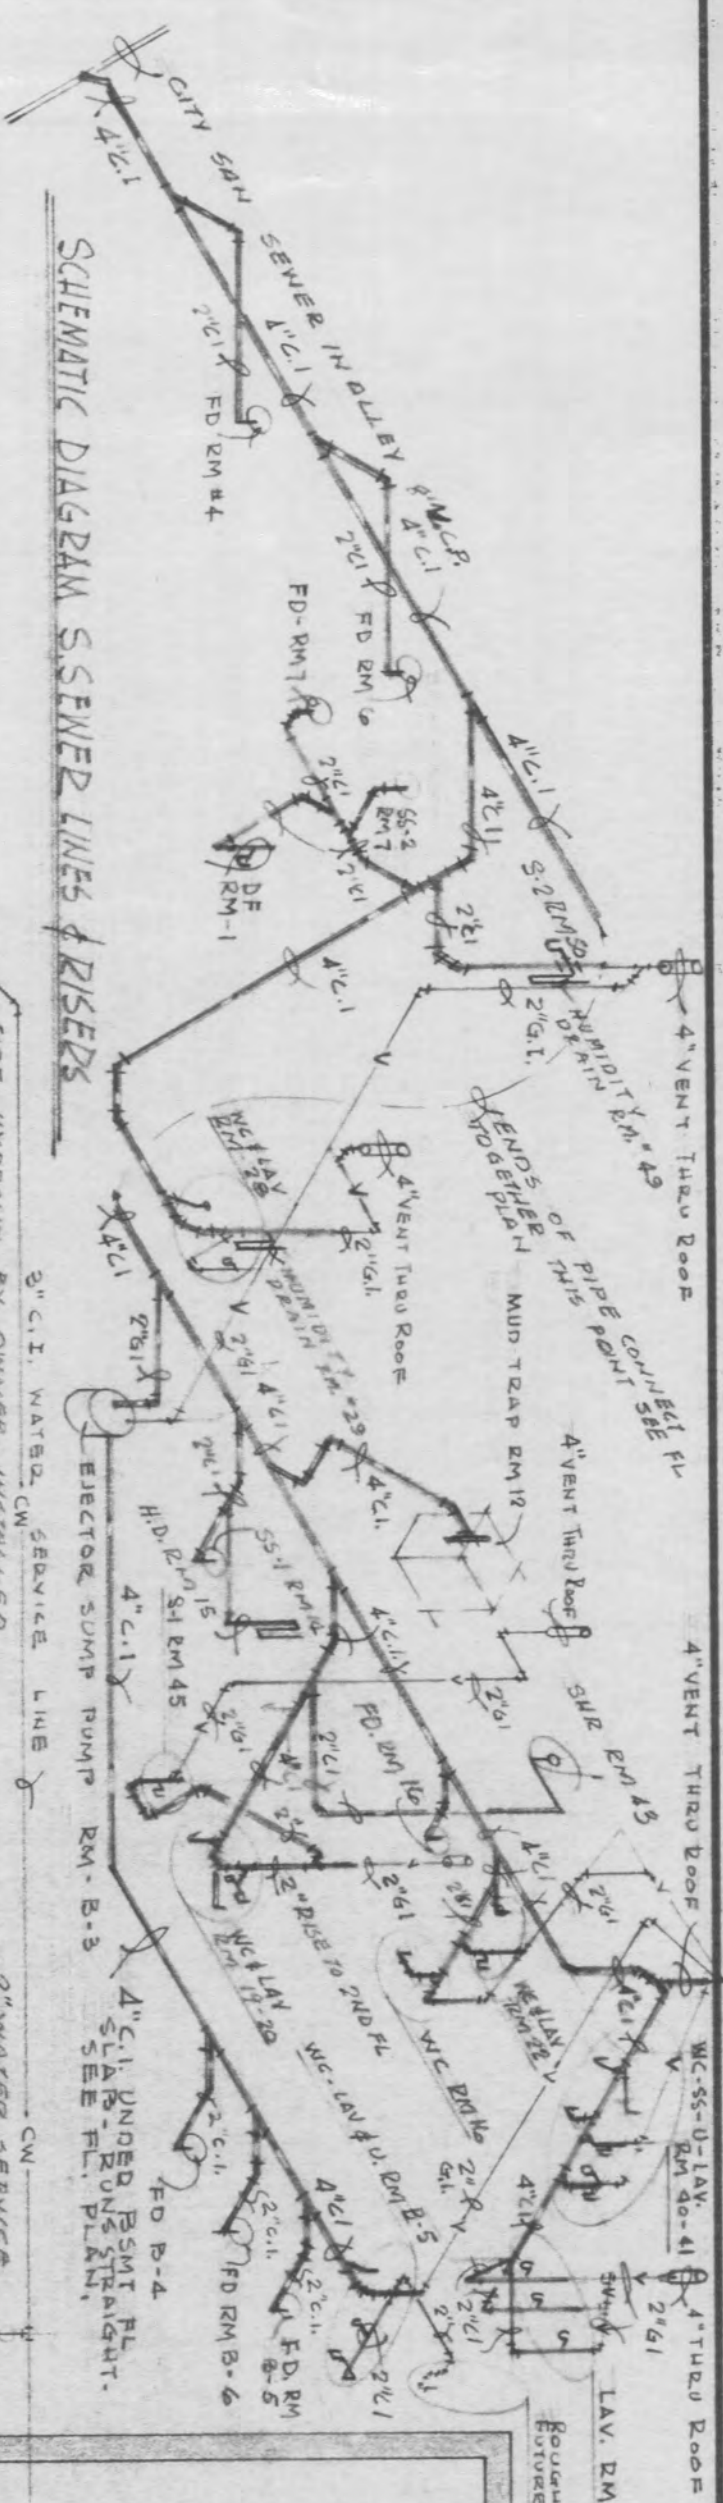

FIRE STATION - POLICE DEPT.
For CITY of YORK
YORK NEBR

NEBRASKA


Edgar W. Burgett & Associates
ARCHITECTS
1411 WEST 7th ST. HASTINGS, NEBRASKA

DATE	
COMM.	6.8.01
REVISION	


M-2



FIRST FLOOR HEATING and AIR CONDITIONING PLAN 1/8"=1'-0"

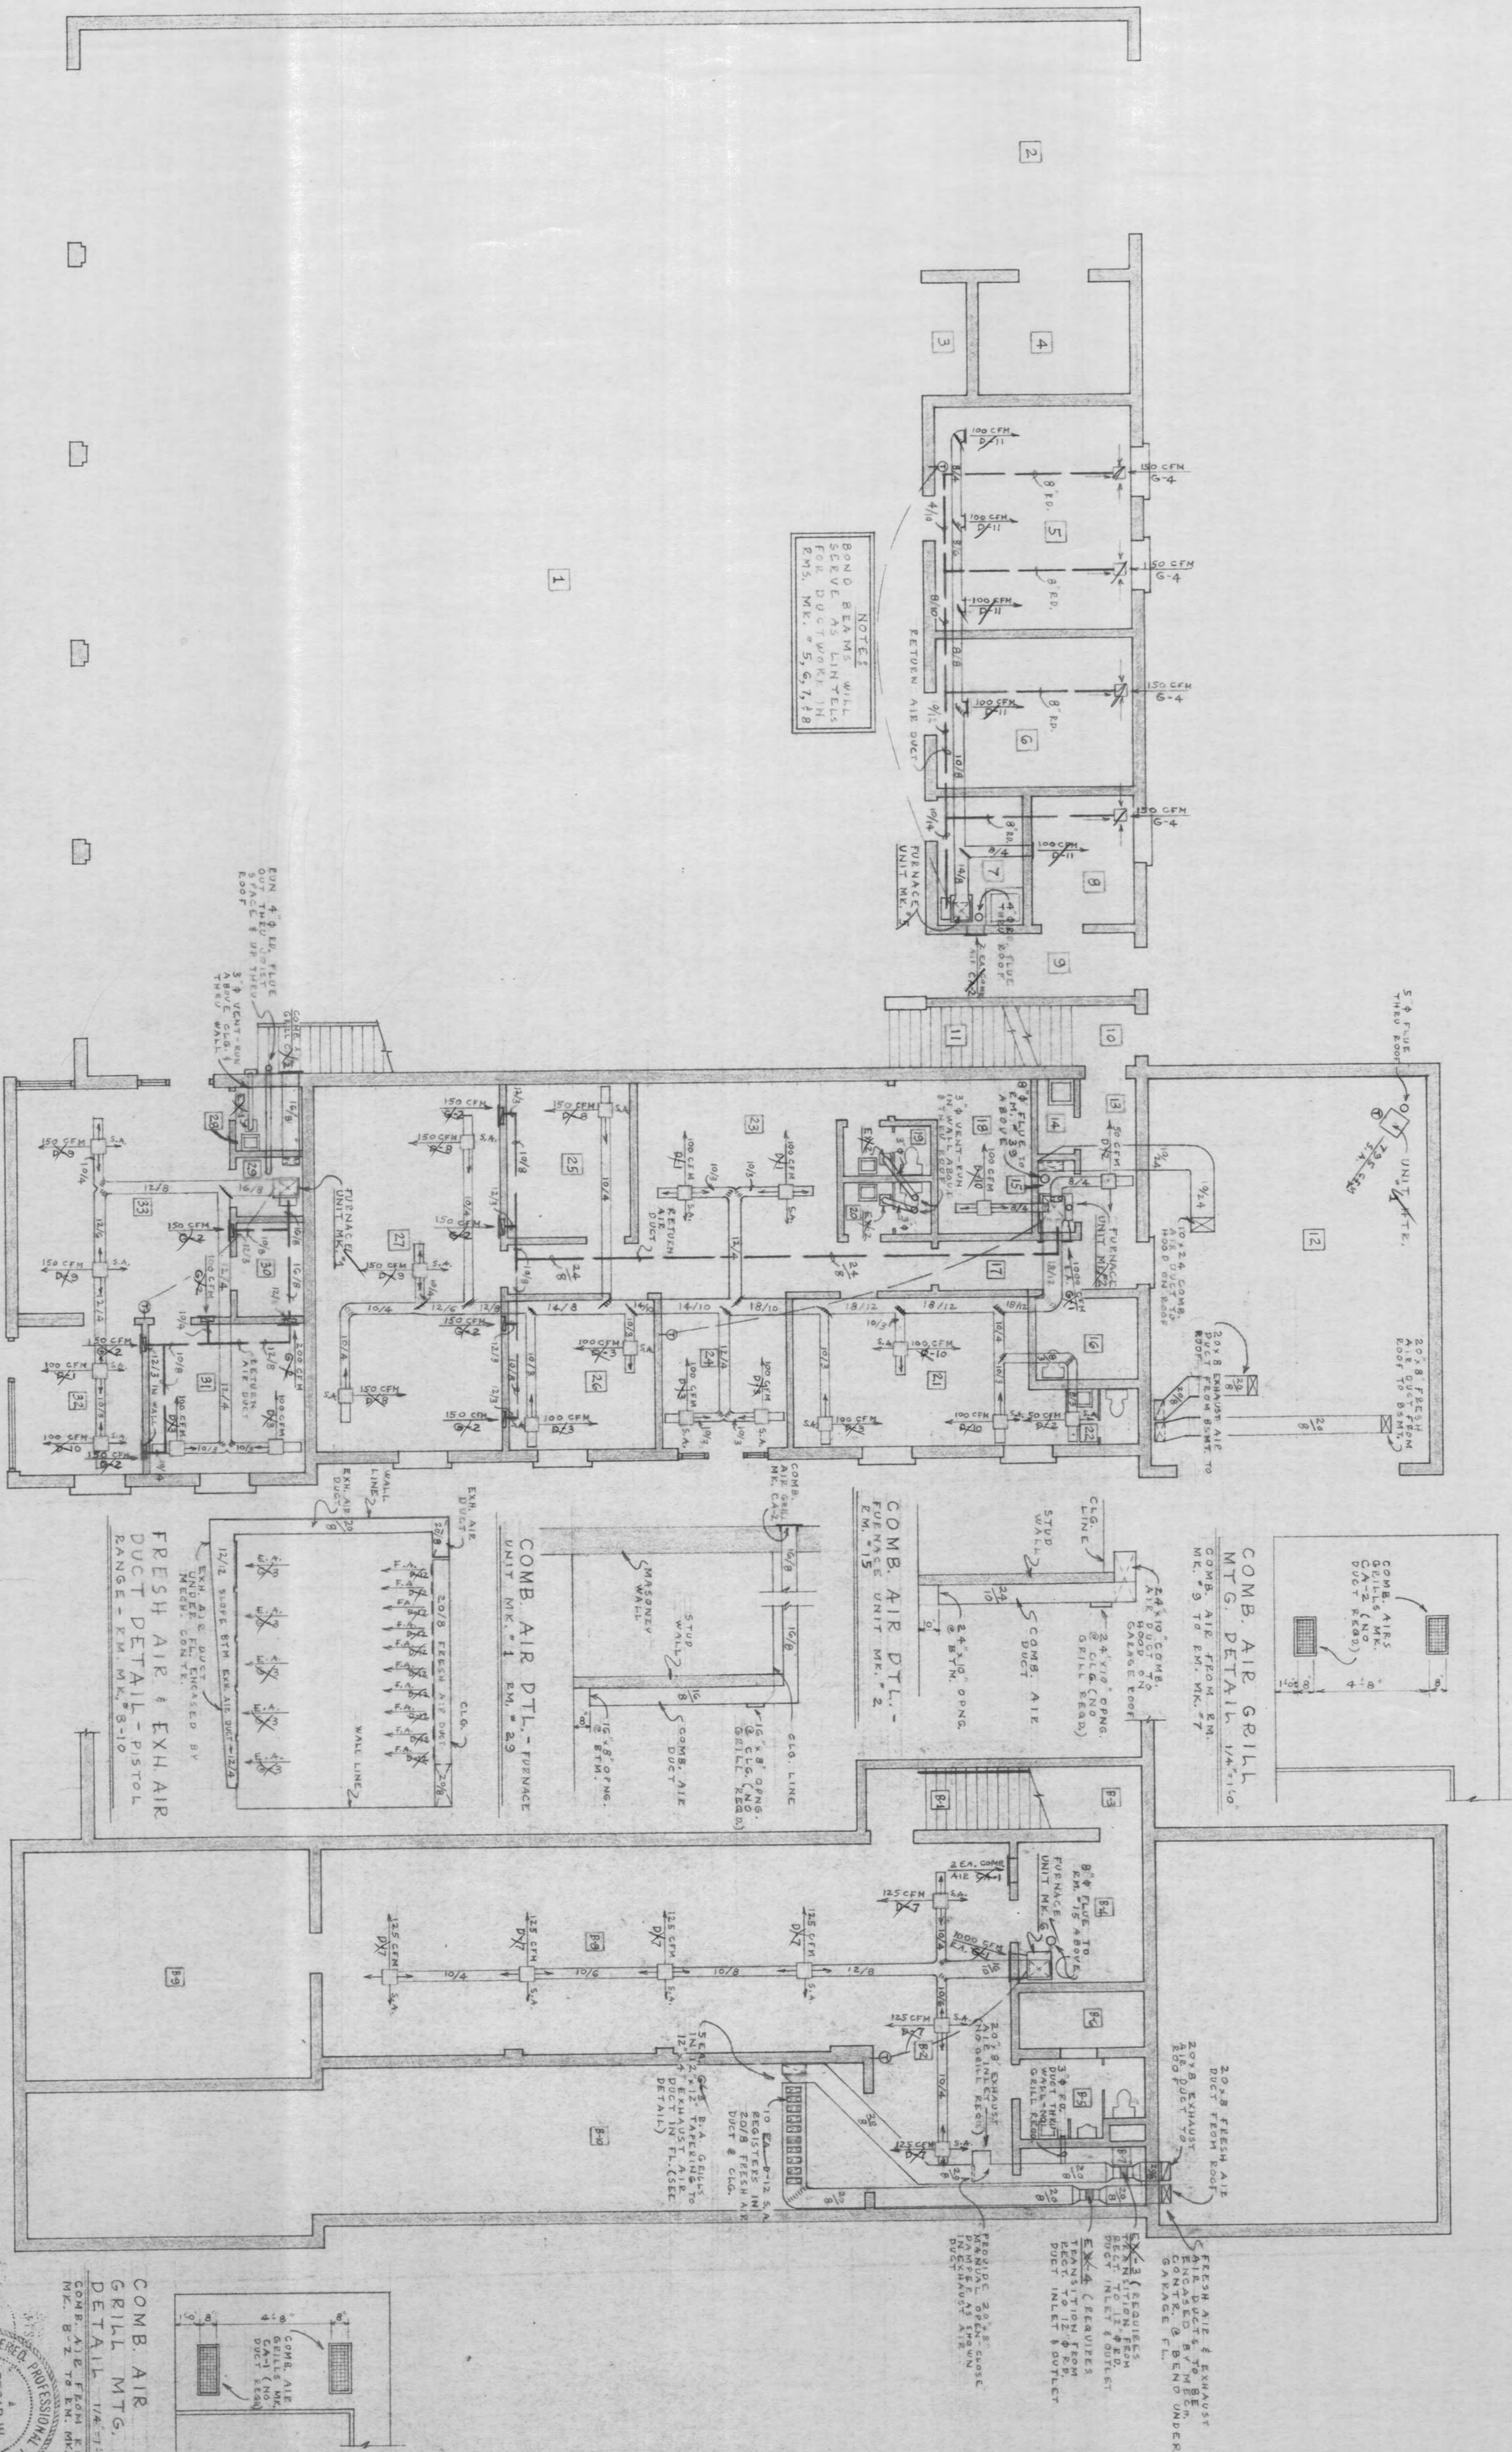


BASEMENT HEATING and AIR CONDITIONING PLAN 1/8"=1'-0"

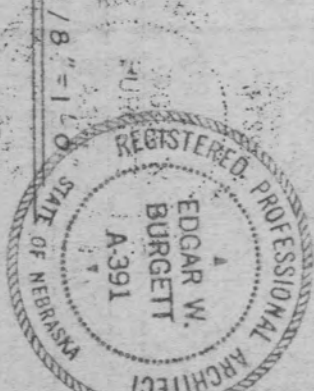

SHEET M-4

COMB. AIR
GRILL MTG.
DETAIL 1/4"=1'-0"
CONC. AIR FROM RM. 24
M. 8-12-10

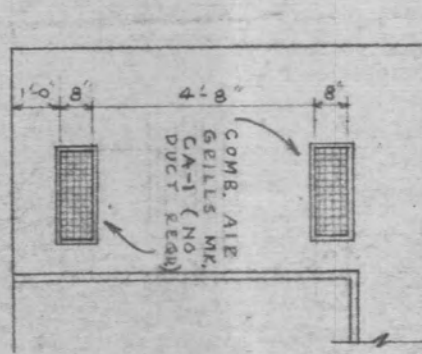


Edgar W. Burgett & Associates
ARCHITECTS
1411 WEST 7th ST.
HASTINGS, NEBRASKA




FIRE STATION - POLICE DEPT.
for CITY of YORK
YORK

NEBRASKA

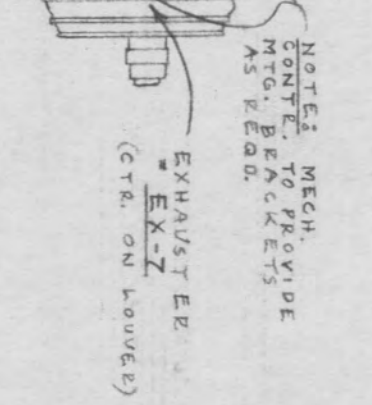

EXHAUSTER * EX-7
MTG. DETAIL 1/2" x 1/8"
LOCATED IN TOWER BEHIND
SOUTH DOORWAY - SEE TOWER
Dtls. GEN. PLANS SHT # 10

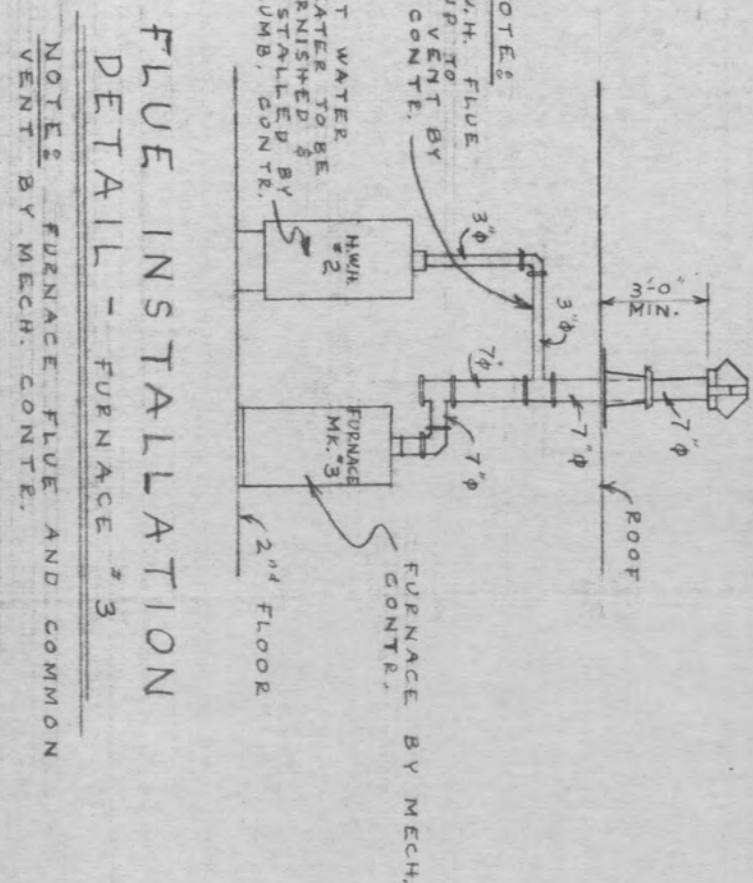

FLUE INSTALLATION
DETAIL - FURNACE # G # 2
NOTE: ALL FURNACE FLUES &
HOOKUP BY MECH. CONTR. INCLUDING
COMMON VENT

FLUE INSTALLATION
DETAIL - FURNACE #3

NEBRASKA

AIA

A circular professional seal for Edgar W. Burgett, a Registered Professional Architect in the State of Nebraska. The seal features a rope-like border. Inside the border, the text "REGISTERED PROFESSIONAL ARCHITECT" is written along the top and right, and "STATE OF NEBRASKA" along the bottom and left. In the center, the name "EDGAR W. BURGETT" is printed above the license number "A391".

SHEET

M-5



DATE	COMM.	REVISION
	6801	

STANDARD BLUE PRINT, OHAMA 01306


[illegible][illegible]

SCHEDULE OF UNIT HEATERS.									
M.L.	ENTRANCE DATE	AGE	DELIVERY	MQ. DATA	SECT. CONC.	ELECTRIC	REMARKS		
UNIT -	INPUT	OUTPUT	C.F.M.	TUBES	MODEL	NAME			
UH-1	75,000	60,000	7.95		F-15-A	MR-1045	2 1/2 5" 1/40 150/200/1		
UH-2	120,000	125,000	19.70		F-160 A	1403/1465	1 1/2 7" 1/8 185/200/1		

SCHEDULE OF UNIT HEATERS.									
M.L.	ENTRANCE DATE	AGE	DELIVERY	MQ. DATA	SECT. CONC.	ELECTRIC	REMARKS		
UNIT -	INPUT	OUTPUT	C.F.M.	TUBES	MODEL	NAME			
UH-1	75,000	60,000	7.95		F-15-A	MR-1045	2 1/2 5" 1/40 150/200/1		
UH-2	120,000	125,000	19.70		F-160 A	1403/1465	1 1/2 7" 1/8 185/200/1		

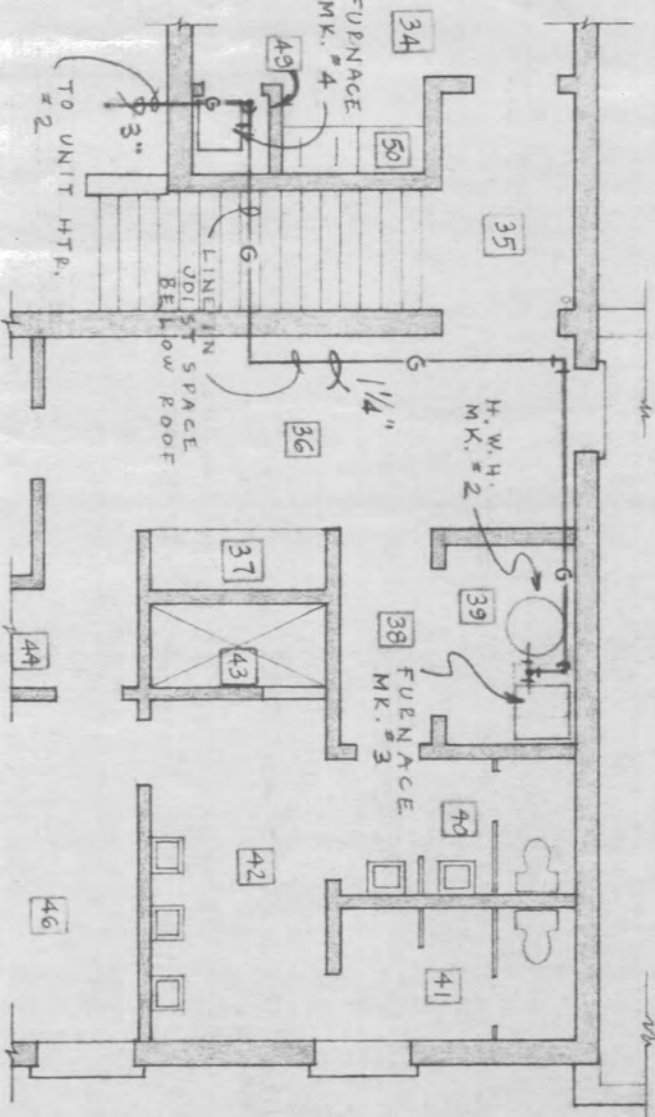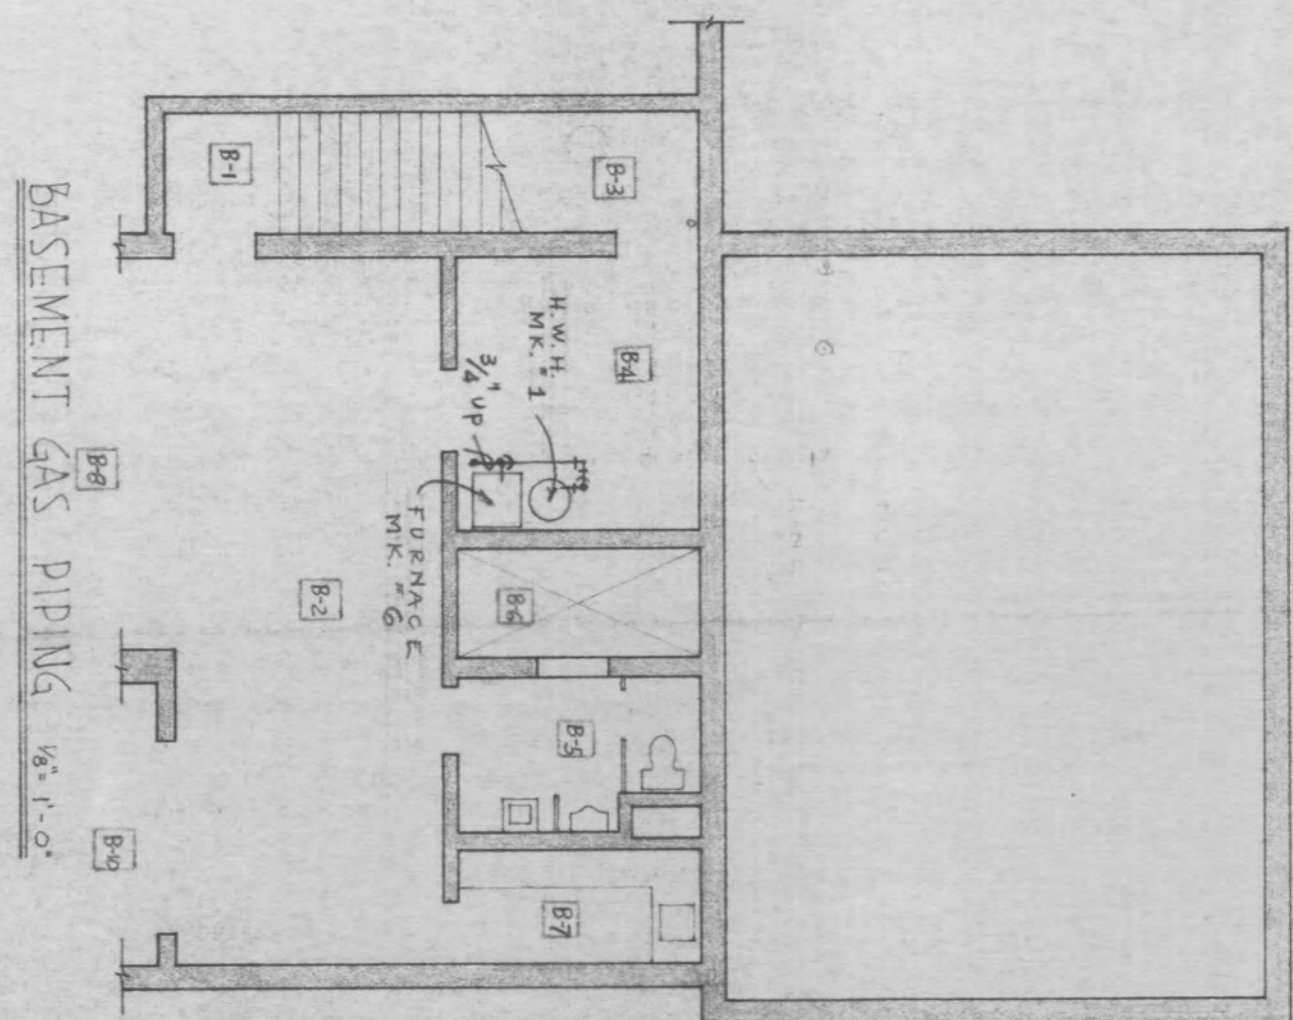[illegible]iat
EBRA[illegible][illegible][illegible][illegible]

					ALT BIB ITEM
REMARKS.					

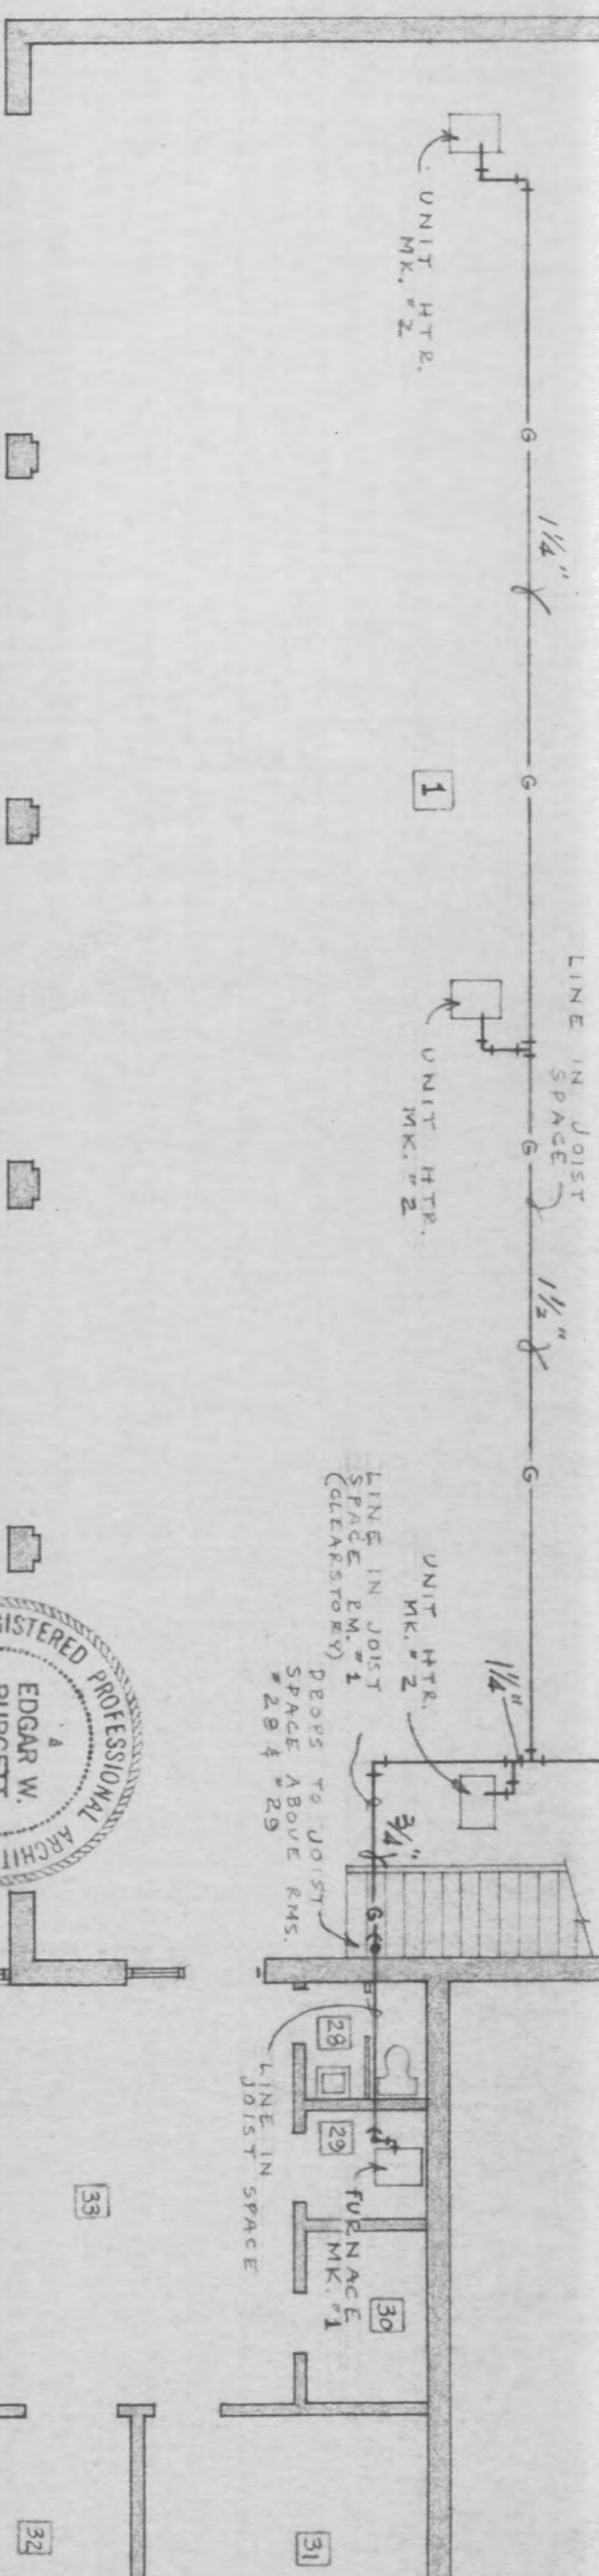[illegible]

NOTE:
HTG. & A.C. CONTR. TO PROVIDE
SHUTOFF VALVES & TEE CONNS.
FOR H.W.H. #1 & #2 - HOOK UP TO
TEE BY PLUMB. CONTR.

NOTE:
GAS SERVICE LINE FROM
UTILITY MAIN IN STREET
6 GAS METERS TO BE
INSTALLED BY CITY
ABOVE STAIR TO THE
APART OF THIS CONFRACT
\$ PAID FOR BY HTG. & AIR COND.
CONTR.

GAS METER -
FIRE DEPT.

(ALT H-4 #1 DEBU
197,000 BTU

CONNECTED LOAD
382,000 BTU INH

S

CONNECTED LOAD
1 AT 600 BTU INH

GAS METER
POLICE DEPT.

6
GAS SERVICE
TO GAS MAIN
IN STREET-SEE
SITE PLAN

SCHEDULE OF GRILLES & DIFFUSERS									
MAX. SERIES IN SHEDDING CONT.	MFA DATA & STOCK NO.S		WFO.	SPEC.		REMARKS.			
	SIZE	QTY.		QTY.	SP.				
D-1	95	PM	DC 411	6x6	LIMA	100	.044		
D-2	95	PM	DC 211	6x6	LIMA	50	.044		
D-3	95	PM	DC 214	6x6	LIMA	100	.044		
D-4	95	PM	DC 312	9x9	LIMA	150	.044		
D-5	95	PM	DC 111	6x6	LIMA	100	.044		
D-6	95	PM	DC 312	12x12	LIMA	200	.044		
D-7	ALU	—	64	10x10	LIMA	125	.006		
D-8	95	PM	DC 214	9x9	LIMA	150	.044		
D-9	95	PM	DC 411	9x9	LIMA	150	.044		
D-10	95	PM	DC 312	6x6	LIMA	120	.044		
D-11	100AL	—	100AL	100	ALU	100	.005		
D-12	6x-64	—	100AL	6x4	LIMA	125	.005		
D-13	95	PM	DC 411	12x12	LIMA	200	.044		
G-1	15x1	—	84-24	LIMA	1000	—	WALL MTS. & C. DIFF. FLOOR		
G-2	100xH	—	14x6	LIMA	150	—	—		
G-3	30	55/126	—	10x10	LIMA	—	FL. ERT. 5 EA. @ 12x24 (FLOOR)		
G-4	100 H	—	10x4	LIMA	150	—	—		
G-5	9x9	—	8x24	LIMA	—	—	WALL MTS. @ 4" DIFF. FLOOR		
G-6	30xH	—	24x26	LIMA	1000	—	—		
G-7	15x1	—	24x8	LIMA	125	5 EA. @ 12x24	FLOOR		
G-8	15x1	—	14x8	LIMA	84	5 EA. @ 12x24	FLOOR		

SCHEDULE OF GRILLES & DIFFUSERS									
MAX. SERIES IN SHEDDING CONT.	MFA DATA & STOCK NO.S		WFO.	SPEC.		REMARKS.			
	SIZE	QTY.		QTY.	SP.				
D-1	95	PM	DC 411	6x6	LIMA	100	.044		
D-2	95	PM	DC 211	6x6	LIMA	50	.044		
D-3	95	PM	DC 214	6x6	LIMA	100	.044		
D-4	95	PM	DC 312	9x9	LIMA	150	.044		
D-5	95	PM	DC 111	6x6	LIMA	100	.044		
D-6	95	PM	DC 312	12x12	LIMA	200	.044		
D-7	ALU	—	64	10x10	LIMA	125	.006		
D-8	95	PM	DC 214	9x9	LIMA	150	.044		
D-9	95	PM	DC 411	9x9	LIMA	150	.044		
D-10	95	PM	DC 312	6x6	LIMA	120	.044		
D-11	100AL	—	100AL	100	ALU	100	.005		
D-12	6x-64	—	100AL	6x4	LIMA	125	.005		
D-13	95	PM	DC 411	12x12	LIMA	200	.044		
G-1	15x1	—	84-24	LIMA	1000	—	—	WALL MTS. & C. DIFF. FLOOR	
G-2	100xH	—	14x6	LIMA	150	—	—		
G-3	30	55/126	—	10x10	LIMA	—	—	FL. ERT. 5 EA. @ 12x24 (FLOOR)	
G-4	100 H	—	10x4	LIMA	150	—	—		
G-5	9x9	—	8x24	LIMA	—	—	—	WALL MTS. @ 4" DIFF. FLOOR	
G-6	30xH	—	24x26	LIMA	1000	—	—		
G-7	15x1	—	24x8	LIMA	125	5 EA. @ 12x24	FLOOR		
G-8	15x1	—	14x8	LIMA	84	5 EA. @ 12x24	FLOOR		

FIRST FLOOR GAS PIPING $\frac{1}{8}" = 1'-0"$

A circular professional seal for Edgar W. Burgett, a Registered Professional Architect in the State of Texas. The seal features the text "REGISTERED PROFESSIONAL ARCHITECT" around the top and "STATE OF TEXAS" around the bottom. In the center, it reads "EDGAR W. BURGETT" and "A-391".

Edgar W. Burgett & Associates
ARCHITECTS
1411 WEST 7th ST. HASTINGS, NEBRASKA


FIRE STATION - POLICE DEPT.
For CITY of YORK
YORK NEB

NEBRASKA

9-11


STANDARD BLUE PRINT BOARD 010007

SECOND FLOOR ELECTRICAL PLAN 1/8"=1'-0"

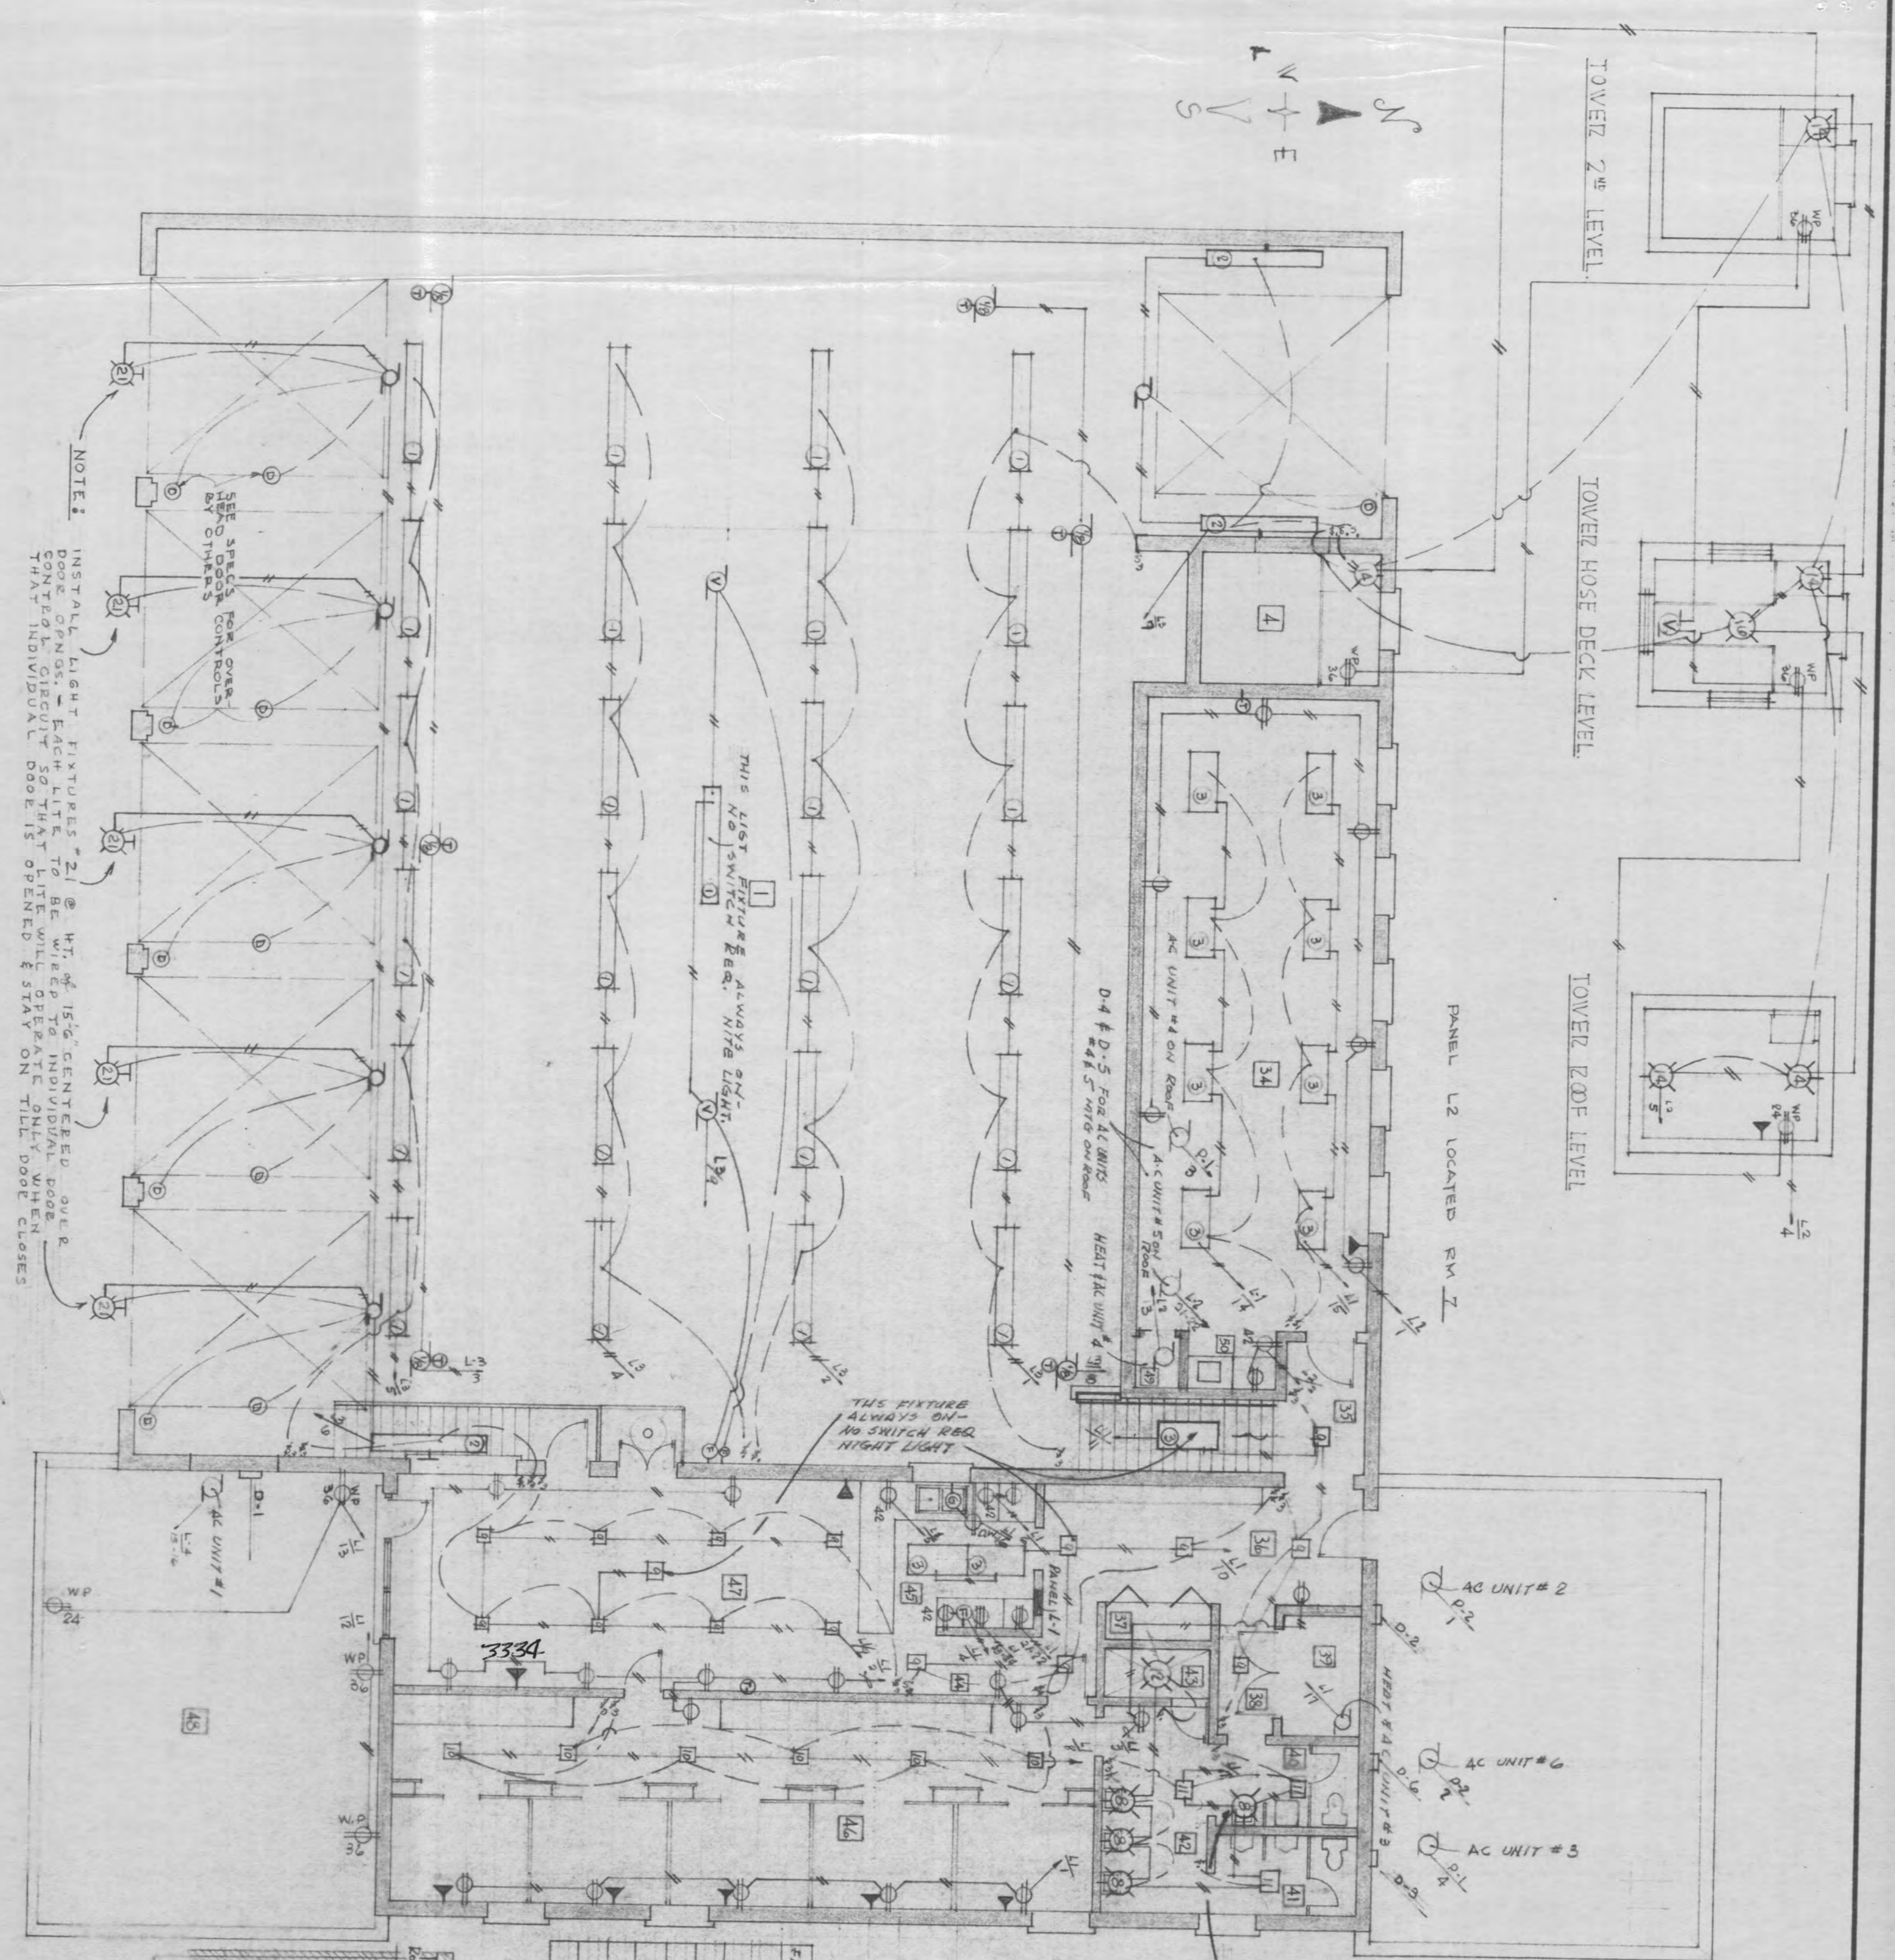

NOTE: INSTALL LIGHT FIXTURES "2" @ HT. of 15'6" CENTERED OVER DOOR CAN BE USED FOR LIGHTING THAT LITE WILL BE ON THAT INDIVIDUAL DOOR IS OPENED & STAY ON TILL DOOR CLOSES

DIAGRAM PHONE SERVICE ETC.

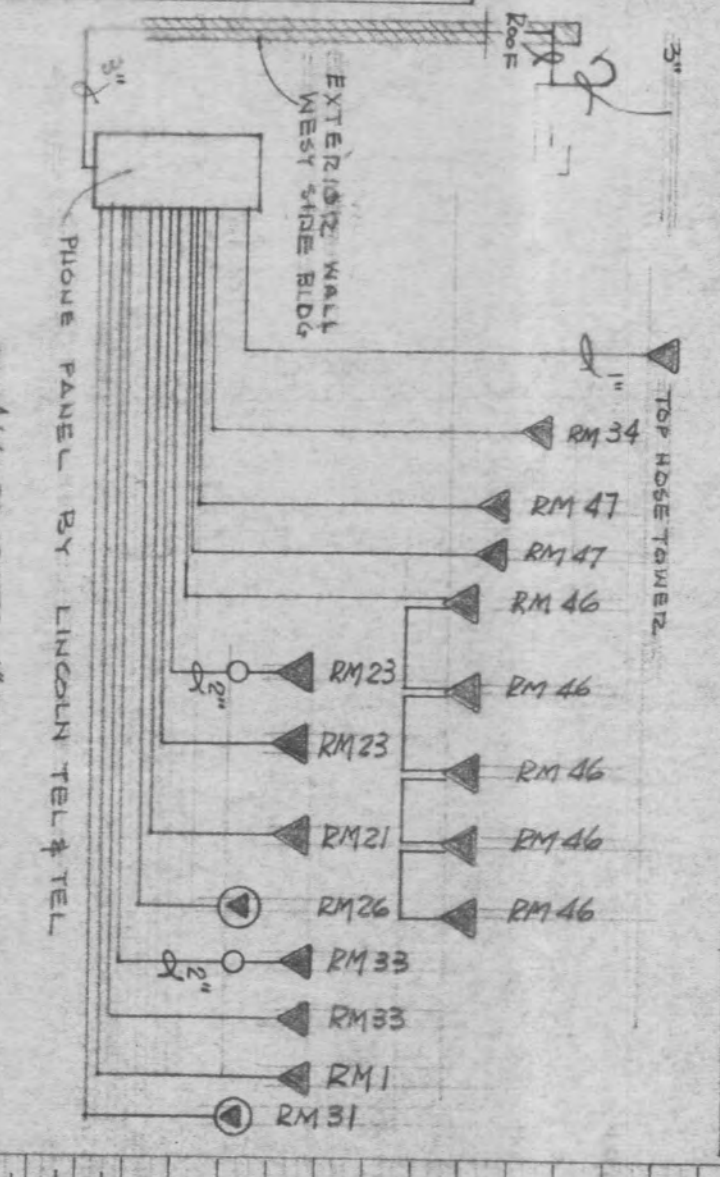

FIXTURE	WFG STOCK NO.	WFG NAME	QTY	TYPE	REMARKS
5100	PRECOLITE 1	R 40	1	40	REPLACE EXISTING
3864 VT	MARCO 2	A19-75	2	75	REPLACE EXISTING

SYMBOL	WFG NAME	PLATE STOCK NUMBER	WFG NO.	WFG NAME	QTY	REMARKS
S1	SIERZA	5-1	5-2	5-4	5001 G	15
S2	SIERZA	5-1	5-2	5-3	5013 G	15
S3	SIERZA	5-1	5-2	5-4	5014 G	15
S4	SIERZA	5-1	5-2	5-4	5014 G	15
S5	SIERZA	5-1	5-2	5-4	5014 G	15
S6	SIERZA	5-1	5-2	5-4	5014 G	15
S7	SIERZA	5-1	5-2	5-4	5014 G	15
S8	SIERZA	5-1	5-2	5-4	5014 G	15
S9	SIERZA	5-1	5-2	5-4	5014 G	15
S10	SIERZA	5-1	5-2	5-4	5014 G	15

SYMBOL	WFG NAME	PLATE STOCK NUMBER	WFG NO.	WFG NAME	QTY	REMARKS
S1	SIERZA	5-1	5-2	5-4	5001 G	15
S2	SIERZA	5-1	5-2	5-3	5013 G	15
S3	SIERZA	5-1	5-2	5-4	5014 G	15
S4	SIERZA	5-1	5-2	5-4	5014 G	15
S5	SIERZA	5-1	5-2	5-4	5014 G	15
S6	SIERZA	5-1	5-2	5-4	5014 G	15
S7	SIERZA	5-1	5-2	5-4	5014 G	15
S8	SIERZA	5-1	5-2	5-4	5014 G	15
S9	SIERZA	5-1	5-2	5-4	5014 G	15
S10	SIERZA	5-1	5-2	5-4	5014 G	15

Edgar W. Burgett & Associates
ARCHITECTS
1411 WEST 7TH ST.
HASTINGS, NEBRASKA

FIRE STATION - POLICE DEPT.
CITY OF YORK
YORK
NEBRASKA

SHEET
M-8